PERMIT NUMBER: _____	SHEET 2 OF 3
DATE ISSUED: _____	DATE REVISED: _____

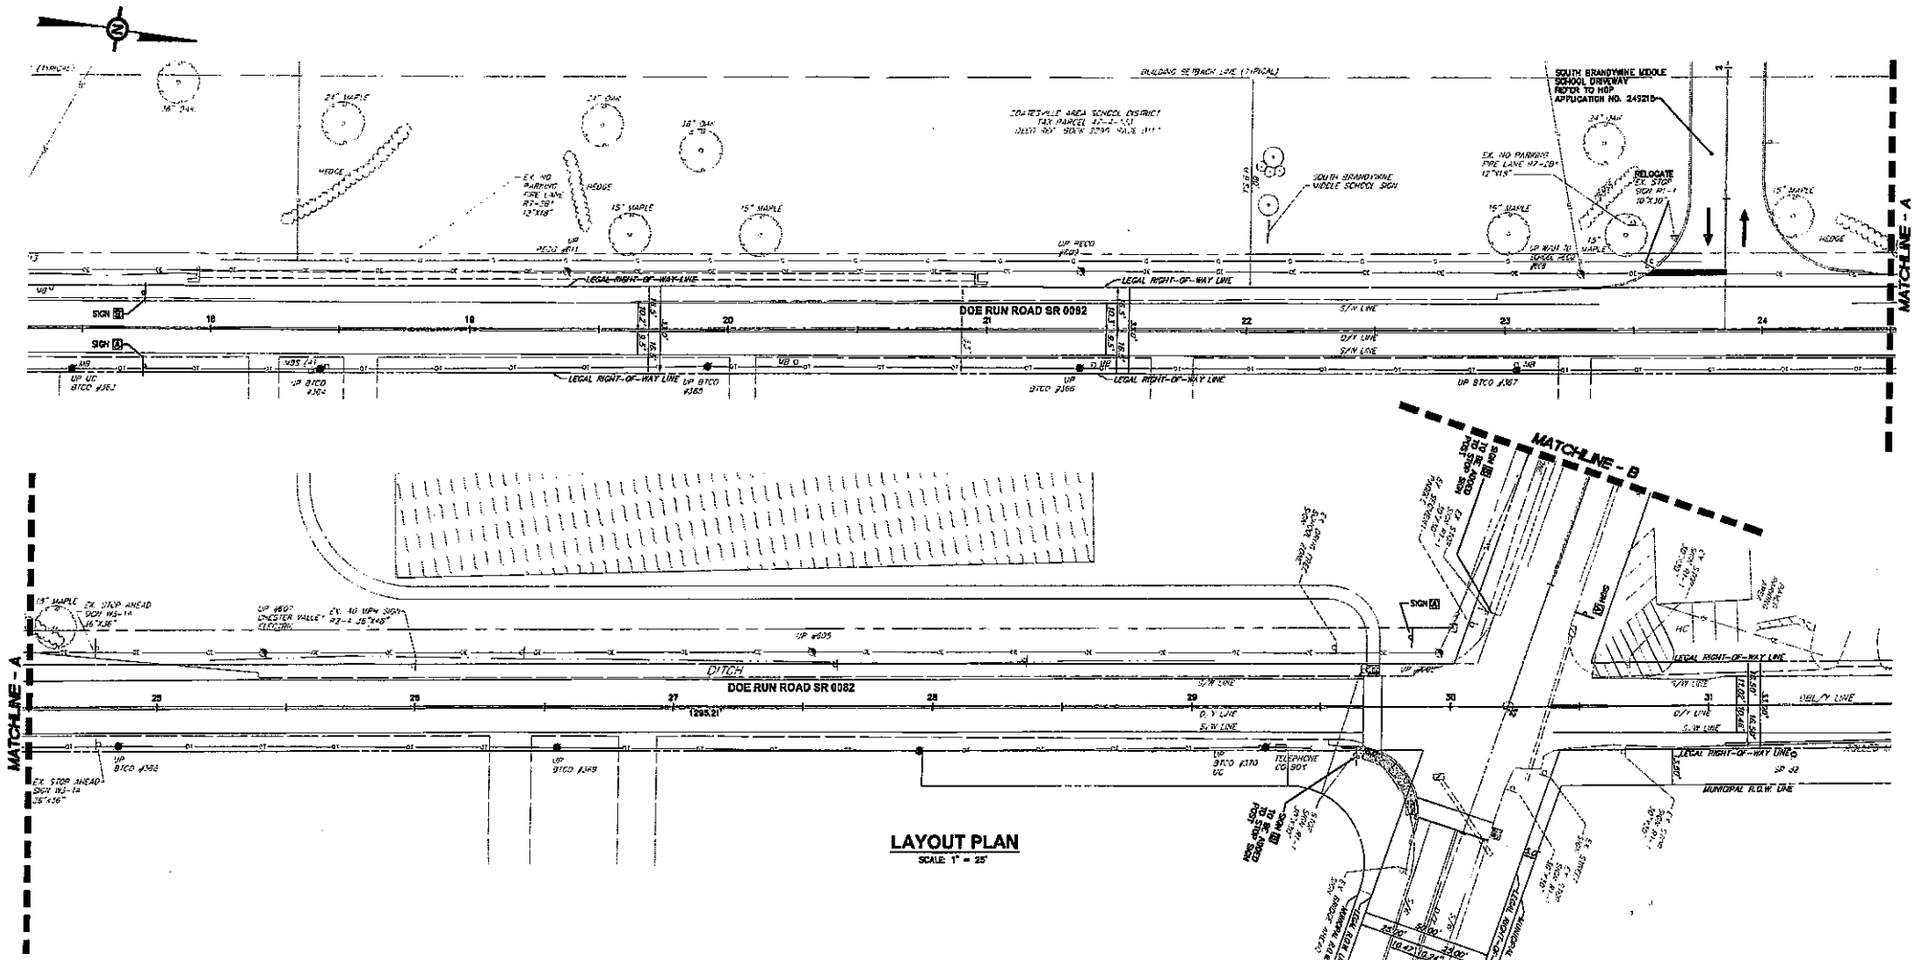

LAYOUT PLAN

SCALE: 1" = 25'

GENERAL NOTES:

1. INSTALLATION, OPERATION, AND MAINTENANCE OF THE FLASHING WARNING DEVICES SHALL BE IN ACCORDANCE WITH THE PENNSYLVANIA DEPARTMENT OF TRANSPORTATION REGULATIONS ON OFFICIAL TRAFFIC CONTROL DEVICES.
2. NO MODIFICATIONS OF THIS INSTALLATION IS PERMITTED UNLESS PRIOR APPROVAL IS GRANTED, IN WRITING, BY THE DEPARTMENT.
3. ALL MAINTENANCE NECESSARY FOR PROPER VISIBILITY OF THE SIGNALS, INCLUDING TRIMMING TREES, IS THE RESPONSIBILITY OF THE PERMITTEE.
4. INSTALLATION OF THE TRAFFIC SIGNAL SUPPORT(S) SHALL BE THE PEDESTAL POLE TYPE. CONSTRUCTION AND INSTALLATION OF THE POLES SHALL CONFORM TO DEPARTMENT PUBLICATION 408 SPECIFICATIONS AND TRAFFIC STANDARDS TC-7800 SERIES.
5. THE PERMITTEE IS RESPONSIBLE FOR OBTAINING APPROVAL FOR THE INSTALLATION OF TRAFFIC SIGNAL DEVICES LOCATED OUTSIDE THE HIGHWAY RIGHT-OF-WAY.
6. THIS DRAWING CANNOT BE USED AS A CONSTRUCTION DRAWING UNLESS THE PERMITTEE COMPLIES WITH THE PROVISIONS OF ACT 187, PREVENTION OF DAMAGE TO UNDERGROUND UTILITIES. PRIOR TO CONSTRUCTION, THE CONTRACTOR SHALL CONSULT WITH LOCAL OFFICIALS AND UTILITY COMPANIES TO RESOLVE ANY PROBLEMS THAT MAY BE CREATED DUE TO LOCATION OF UTILITIES.
7. SIGNS INDICATED ON THIS DIAGRAM ARE CONSIDERED PART OF THIS PERMIT AND SHALL BE INSTALLED AND MAINTAINED BY THE PERMITTEE.

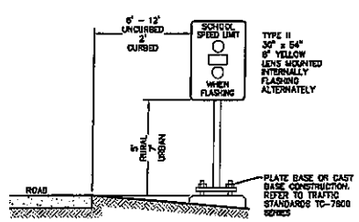

SIGN "A"
SCHOOL ZONE SPEED LIMIT SIGN

NOT TO SCALE

S3-7
24" x 30"

SIGN "B"
END SCHOOL ZONE SIGN

NOT TO SCALE

GRAPHIC SCALE
25 12.5 0 25
1" = 25 FEET

COUNTY:
CHESTER

MUNICIPALITY:
EAST FALLOWFIELD TOWNSHIP

INTERSECTION:
DOE RUN ROAD (SR 0082) FOR SOUTH BRANDYWINE MIDDLE SCHOOL

REVIEWED:

MUNICIPAL OFFICIAL DATE

APPROVED:

DISTRICT TRAFFIC ENGINEER DATE

PERMIT NUMBER: _____	SHEET 3 OF 3
DATE ISSUED: _____	DATE REVISED: _____

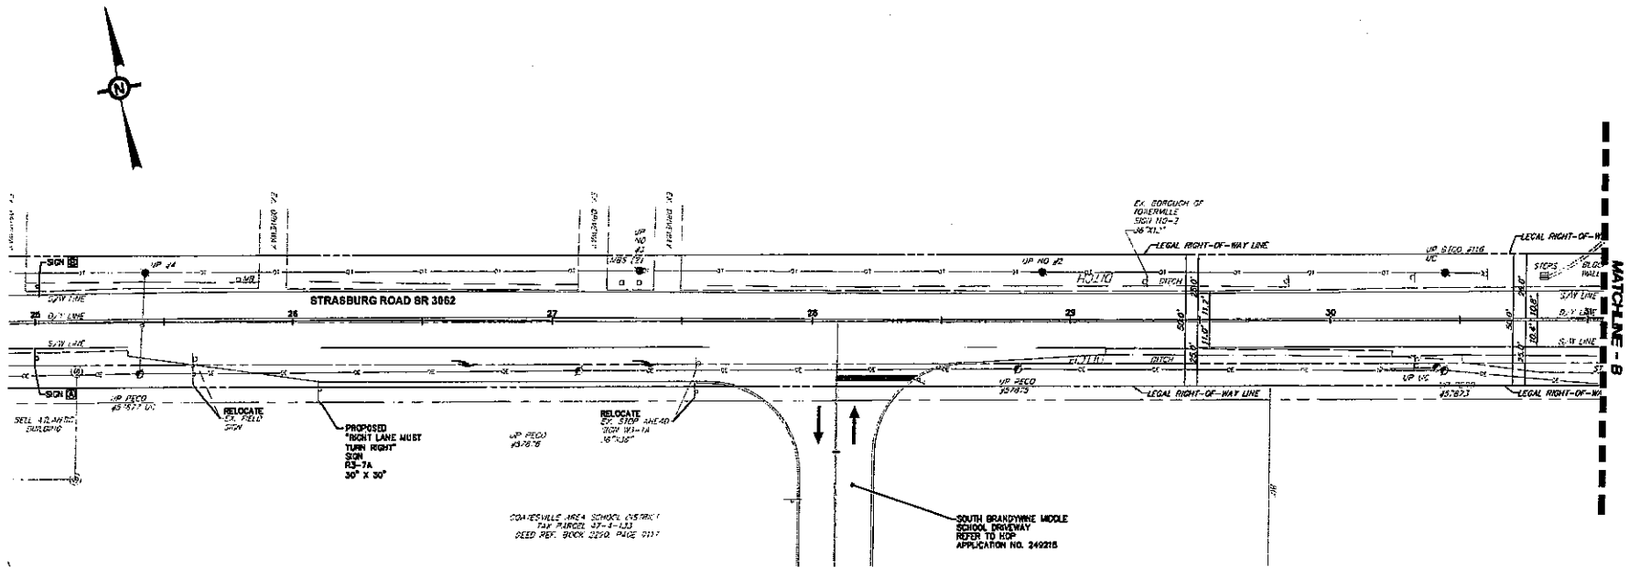

LAYOUT PLAN

SCALE: 1" = 25'

GENERAL NOTES:

1. INSTALLATION, OPERATION, AND MAINTENANCE OF THE FLASHING WARNING DEVICES SHALL BE IN ACCORDANCE WITH THE PENNSYLVANIA DEPARTMENT OF TRANSPORTATION REGULATIONS ON OFFICIAL TRAFFIC CONTROL DEVICES.
2. NO MODIFICATIONS OF THIS INSTALLATION IS PERMITTED UNLESS PRIOR APPROVAL IS GRANTED, IN WRITING, BY THE DEPARTMENT.
3. ALL MAINTENANCE NECESSARY FOR PROPER VISIBILITY OF THE SIGNALS, INCLUDING TRIMMING TREES, IS THE RESPONSIBILITY OF THE PERMITTEE.
4. INSTALLATION OF THE TRAFFIC SIGNAL SUPPORT(S) SHALL BE THE PEDESTAL POLE TYPE. CONSTRUCTION AND INSTALLATION OF THE POLES SHALL CONFORM TO DEPARTMENT PUBLICATION 408 SPECIFICATIONS AND TRAFFIC STANDARDS TC-7800 SERIES.
5. THE PERMITTEE IS RESPONSIBLE FOR OBTAINING APPROVAL FOR THE INSTALLATION OF TRAFFIC SIGNAL DEVICES LOCATED OUTSIDE THE HIGHWAY RIGHT-OF-WAY.
6. THIS DRAWING CANNOT BE USED AS A CONSTRUCTION DRAWING UNLESS THE PERMITTEE COMPLIES WITH THE PROVISIONS OF ACT 187, PREVENTION OF DAMAGE TO UNDERGROUND UTILITIES. PRIOR TO CONSTRUCTION, THE CONTRACTOR SHALL CONSULT WITH LOCAL OFFICIALS AND UTILITY COMPANIES TO RESOLVE ANY PROBLEMS THAT MAY BE CREATED DUE TO LOCATION OF UTILITIES.
7. SIGNS INDICATED ON THIS DIAGRAM ARE CONSIDERED PART OF THIS PERMIT AND SHALL BE INSTALLED AND MAINTAINED BY THE PERMITTEE.

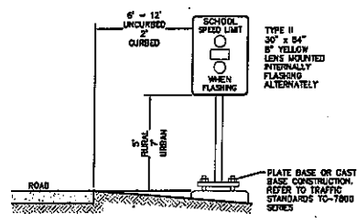

SIGN "A"
SCHOOL ZONE SPEED LIMIT SIGN

NOT TO SCALE

SIGN "B"
END SCHOOL ZONE SIGN

NOT TO SCALE

GRAPHIC SCALE
1" = 25 FEET

COUNTY: CHESTER

MUNICIPALITY: EAST FALLOWFIELD TOWNSHIP

INTERSECTION: STRASBURG ROAD (SR 3062) FOR SOUTH BRANDYWINE MIDDLE SCHOOL

REVIEWED:

MUNICIPAL OFFICIAL DATE

APPROVED:

DISTRICT TRAFFIC ENGINEER DATE