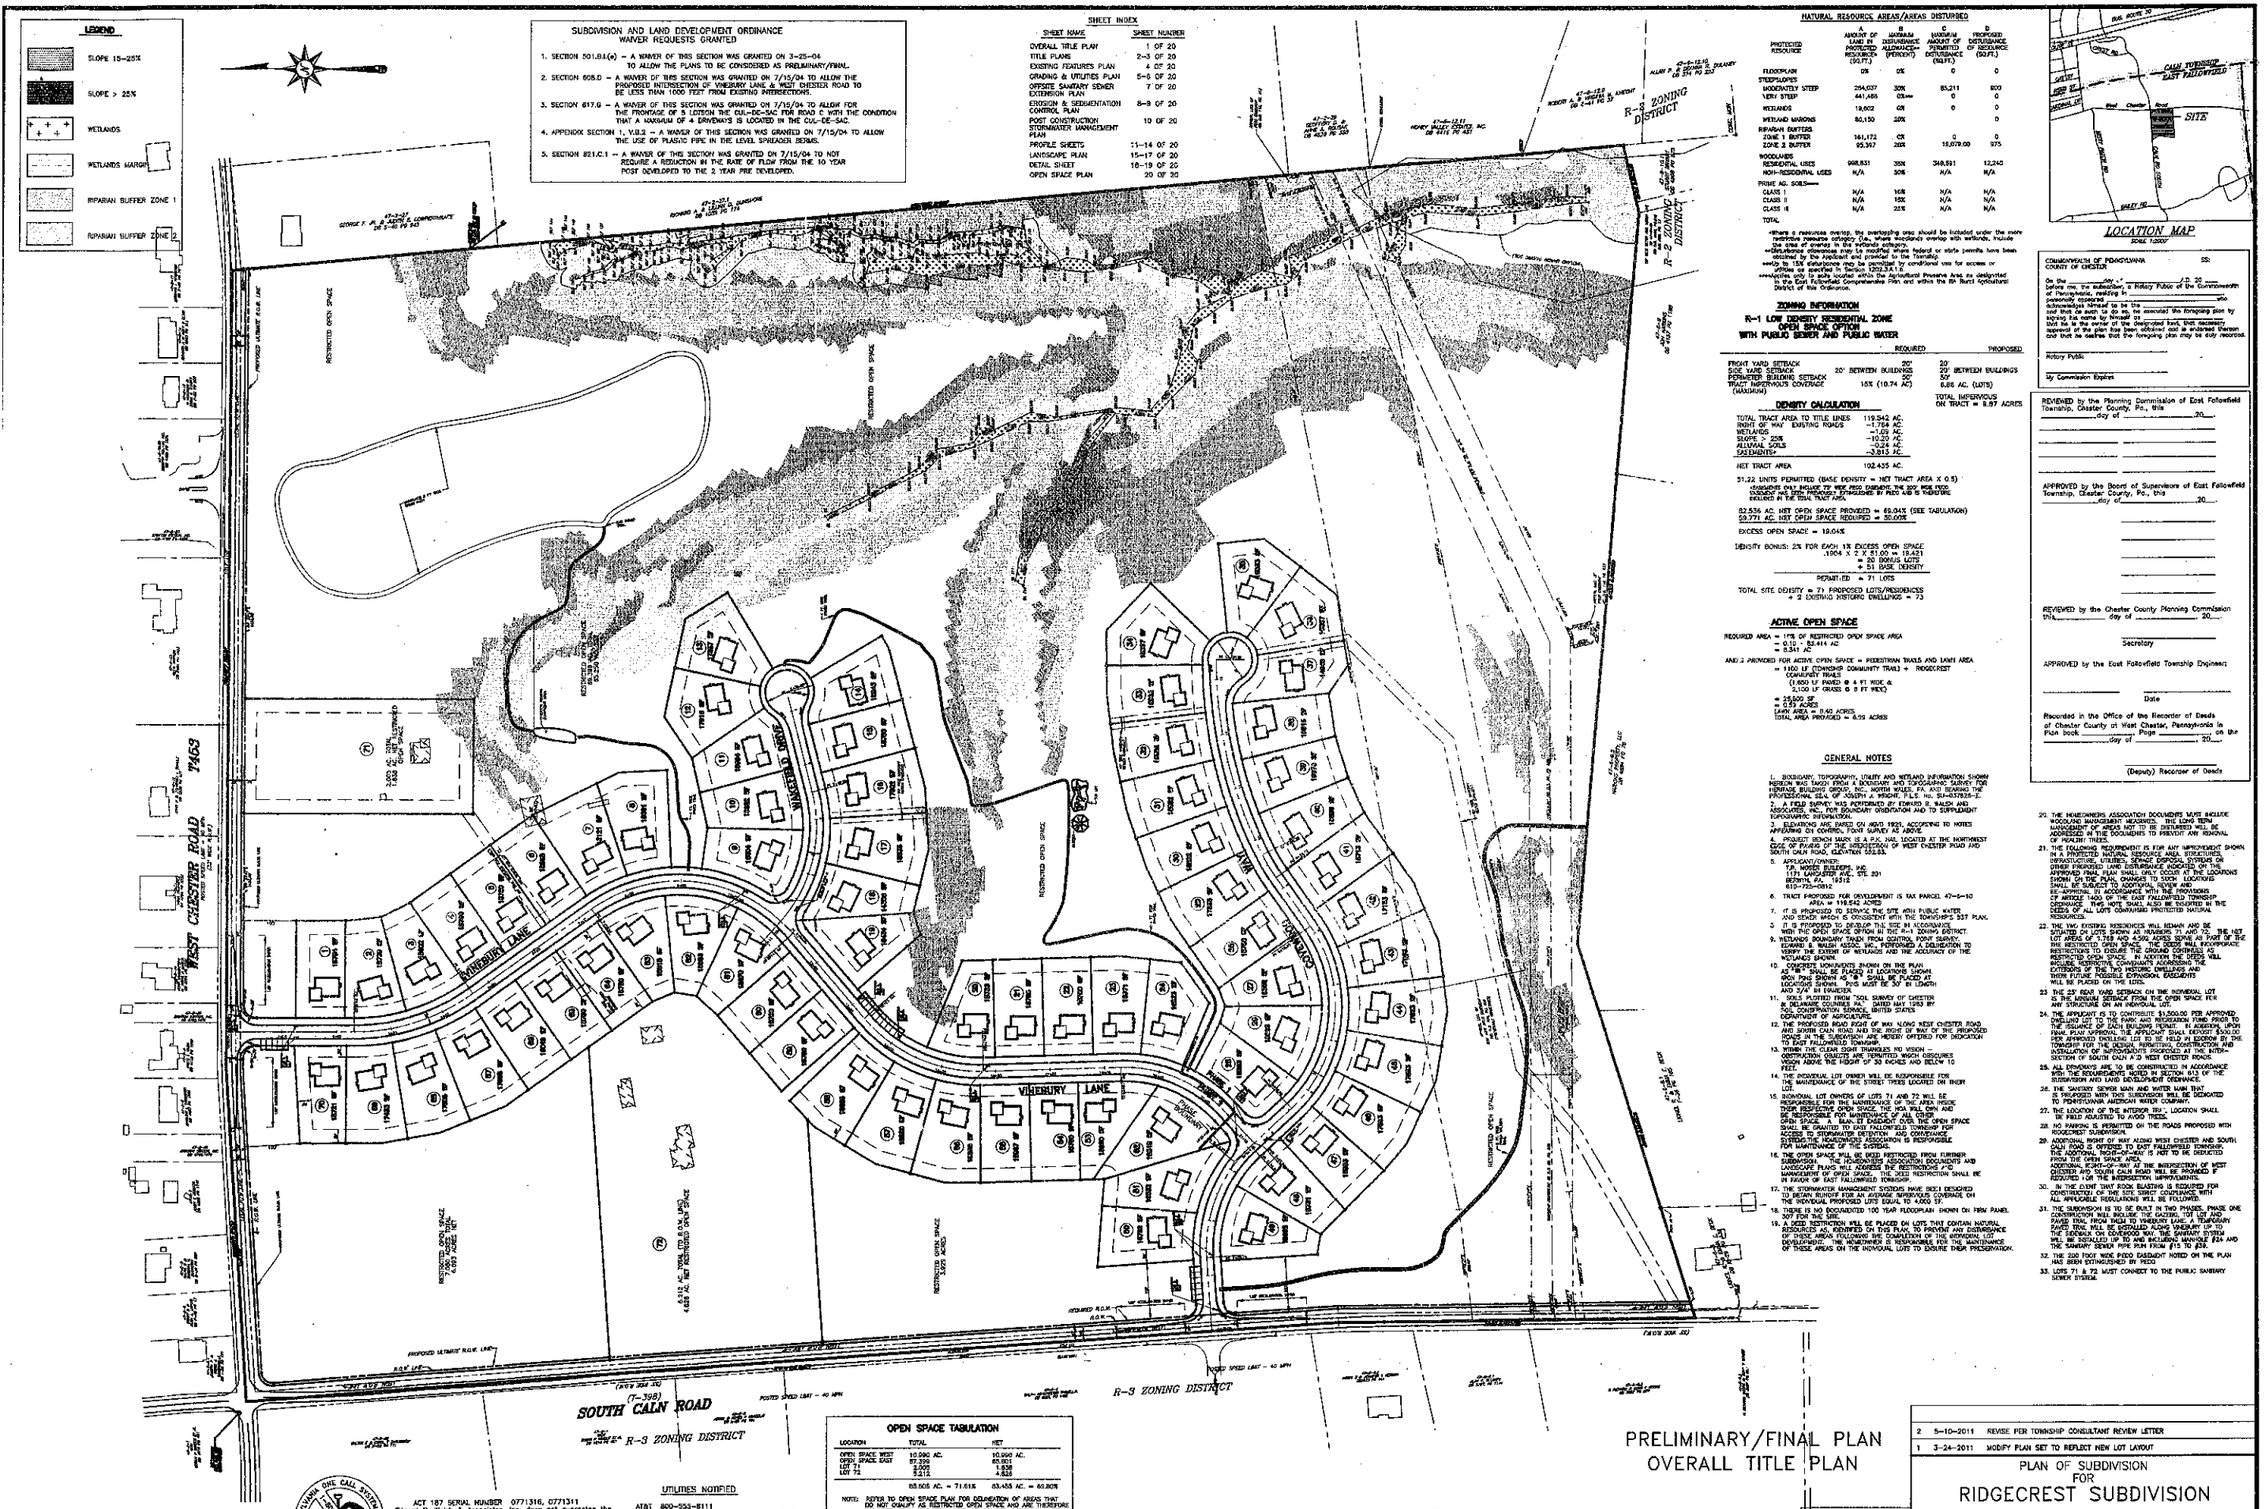


## SUBDIVISION AND LAND DEVELOPMENT ORDINANCE WAIVER REQUESTS GRANTED

1. SECTION 501.B1(a) – A WAIVER OF THIS SECTION WAS GRANTED ON 3-25-04 TO ALLOW THE PLANS TO BE CONSIDERED AS PRELIMINARY/FINAL.
2. SECTION 608.D – A WAIVER OF THIS SECTION WAS GRANTED ON 7/15/04 TO ALLOW THE PROPOSED INTERSECTION OF VINEBURY LANE & WEST CHESTER ROAD TO BE LESS THAN 1000 FEET FROM EXISTING INTERSECTIONS.
3. SECTION 617.G – A WAIVER OF THIS SECTION WAS GRANTED ON 7/15/04 TO ALLOW FOR THE FRONTAGE OF 5 LOTSON THE CUL-DE-SAC FOR ROAD C WITH THE CONDITION THAT A MAXIMUM OF 4 DRIVEWAYS IS LOCATED IN THE CUL-DE-SAC.
4. APPENDIX SECTION 1, V.U.2 – A WAIVER OF THIS SECTION WAS GRANTED ON 7/15/04 TO ALLOW THE USE OF PLASTIC PIPE IN THE LEVEL SPREADER DESIGN.
5. SECTION 821.C.1 – A WAIVER OF THIS SECTION WAS GRANTED ON 7/15/04 TO NOT REQUIRE A REDUCTION IN THE RATE OF FLOW FROM THE 10 YEAR POST DEVELOPED TO THE 2 YEAR PRE DEVELOPED.

## SHEET INDEX


| SHEET NAME | SHEET NUMBER |
|---|---|
| OVERALL TITLE PLAN | 1 OF 20 |
| TITLE PLANS | 2-3 OF 20 |
| EXISTING FEATURES PLAN | 4 OF 20 |
| GRADING & UTILITIES PLAN | 5-5 OF 20 |
| OFFSITE SANITARY SEWER EXTENSION PLAN | 7 OF 20 |
| EROSION & SEDIMENTATION CONTROL PLAN | 8-9 OF 20 |
| POST CONSTRUCTION STORMWATER MANAGEMENT PLAN | 10 OF 20 |
| PROFILE SHEETS | 11-14 OF 20 |
| LANDSCAPE PLAN | 15-17 OF 20 |
| DETAIL SHEET | 18-19 OF 20 |
| OPEN SPACE PLAN | 20 OF 20 |


## NATURAL RESOURCE AREAS/AREAS DISTURBED

| PROTECTED RESOURCE | A AMOUNT OF LAND IN PROTECTED RESOURCE (SQ.FT.) | B MAXIMUM DISTURBANCE ALLOWANCE* (SQ.FT.) | C MAXIMUM AMOUNT OF PERMITTED DISTURBANCE (SQ.FT.) | D PROPOSED DISTURBANCE OF RESOURCE (SQ.FT.) |
|---|---|---|---|---|
| FLOODPLAIN | 0% | 0% | 0 | 0 |
| STEEP SLOPES | | | | |
| MODERATELY STEEP | 254,037 | 30% | 85,211 | 800 |
| VERY STEEP | 441,466 | 0%### | 0 | 0 |
| WETLANDS | 19,602 | 0% | 0 | 0 |
| WETLAND MARGINS | 80,150 | 20% | 0 | 0 |
| RIPARIAN BUFFERS | | | | |
| ZONE 1 BUFFER | 161,172 | 0% | 0 | 0 |
| ZONE 2 BUFFER | 95,397 | 25% | 19,079.00 | 975 |
| WOODLANDS | | | | |
| RESIDENTIAL USES | 968,831 | 35% | 348,891 | 12,240 |
| NON-RESIDENTIAL USES | N/A | 30% | N/A | N/A |
| PRIME AG. SOILS### | | | | |
| CLASS I | N/A | 10% | N/A | N/A |
| CLASS II | N/A | 15% | N/A | N/A |
| CLASS III | N/A | 25% | N/A | N/A |
| TOTAL | | | | |

*Where a resource overlap, the overlapping area should be included under the more restrictive resource category (i.e., where woodlands overlap with wetlands, include the area of overlap in the wetlands category).
**Disturbance of resources may be permitted provided federal or state permits have been obtained and provided to the Township.
***Up to 15% disturbance may be permitted by conditional use for access or utilities as specified in Section 1202.3.A.1.d
****Applies only to soils located within the Agricultural Preserve Area as designated in the East Fallowfield Comprehensive Plan and within the 5th Rural Agricultural District of this Ordinance.

## ZONING INFORMATION

R-1 LOW DENSITY RESIDENTIAL ZONE
OPEN SPACE DESIGN
WITH PUBLIC SEWER AND PUBLIC WATER

| | REQUIRED | PROPOSED |
|---|---|---|
| FRONT YARD SETBACK | 20' | 20' |
| SIDE YARD SETBACK | 20' BETWEEN BUILDINGS | 20' BETWEEN BUILDINGS |
| PERIMETER BUILDING SETBACK | 50' | 50' |
| TRACT IMPERVIOUS COVERAGE (MAXIMUM) | 15% (10.74 AC) | 6.86 AC. (LOTS) |
| | | TOTAL IMPERVIOUS ON TRACT = 8.97 ACRES |

## DENSITY CALCULATION

| | |
|---|---|
| TOTAL TRACT AREA TO TITLE LINES | 119.542 AC. |
| RIGHT OF WAY EXISTING ROADS | -1.764 AC. |
| WETLANDS | -1.09 AC. |
| SLOPE > 25% | -10.23 AC. |
| ALLUVIAL SOILS | -10.24 AC. |
| EASEMENTS* | -3.815 AC. |
| NET TRACT AREA | 102.435 AC. |

51.22 UNITS PERMITTED (BASE DENSITY = NET TRACT AREA X 0.5)
*EASEMENTS ONLY INCLUDE TO WIDE BEDS DEPENDS THE 200' WIDE PECO EASEMENT AND OPEN SPACE EASEMENTS BY PECO ARE TO THEREFORE INCLUDED IN THE TOTAL TRACT AREA.

82.534 AC. NET OPEN SPACE PROVIDED = 80.04% (SEE TABULATION)
59.771 AC. NET OPEN SPACE REQUIRED = 50.00%

EXCESS OPEN SPACE = 19.04%

DENSITY BONUS: 2% FOR EACH 1% EXCESS OPEN SPACE
.1904 X 2 X 51.00 = 19.421
≈ 20 BONUS LOTS
+ 51 BASE DENSITY
PERMITTED = 71 LOTS

TOTAL SITE DENSITY = 71 PROPOSED LOTS/RESIDENCES
+ 2 EXISTING HISTORIC DWELLINGS = 73

## ACTIVE OPEN SPACE

REQUIRED AREA = 10% OF RESTRICTED OPEN SPACE AREA
= 0.10 X 83.414 AC
= 8.341 AC

AND 3 PROVIDED FOR ACTIVE OPEN SPACE = PEDESTRIAN TRAILS AND LAWN AREA
= 1800 LF (TOWNSHIP COMMUNITY TRAIL) + RIDGECREST COMMUNITY TRAILS
(1,850 LF PAVED @ 4 FT WIDE &
3,100 LF GRASS @ 5 FT WIDE)
= 25,500 SF
= 0.59 ACRES
LAWN AREA = 8.40 ACRES
TOTAL AREA PROVIDED = 8.99 ACRES

## GENERAL NOTES

1. BOUNDARY, TOPOGRAPHY, UTILITY AND WETLAND INFORMATION SHOWN HEREON WAS TAKEN FROM A BOUNDARY AND TOPOGRAPHIC SURVEY FOR HERITAGE BUILDING GROUP, INC., NORTH WALES, PA. AND BEARING THE PROFESSIONAL SEAL OF JOSEPH A. WRIGHT, P.L.S. NO. SU-037826-E.
2. A FIELD SURVEY WAS PERFORMED BY EDWARD B. WALSH AND ASSOCIATES, INC. FOR BOUNDARY ORIENTATION AND TO SUPPLEMENT TOPOGRAPHIC INFORMATION.
3. ELEVATIONS ARE BASED ON NGVD 1929, ACCORDING TO NOTES APPEARING ON CONTROL POINT SURVEY AS ABOVE.
4. PROJECT BENCH MARK IS A P.K. NAIL LOCATED AT THE NORTHWEST EDGE OF PAVED OF THE INTERSECTION OF WEST CHESTER ROAD AND SOUTH CALN ROAD, ELEVATION 552.83.
5. APPLICANT/OWNER:
P.J. MODICA BUILDERS, INC.
1171 LANDISTER AVE., STE. 201
BERWYN, PA. 19312
610-783-0812
6. TRACT PROPOSED FOR DEVELOPMENT IS TAX PARCEL 47-6-10
AREA = 119.542 ACRES
7. IT IS PROPOSED TO SERVICE THE SITE WITH PUBLIC WATER AND OTHER UTILITY SERVICES CONSISTENT WITH THE TOWNSHIP'S 537 PLAN.
8. IT IS PROPOSED TO DEVELOP THE SITE AS INDICATED WITHIN THE OPEN SPACE DESIGN IN THE R-1 ZONING DISTRICT.
9. WETLANDS BOUNDARY TRACE FROM CONTROL POINT SURVEY, SUPPLIED BY THE EASTERN GEOSCIENCE, INC., PERFORMED A DELINEATION TO DETERMINE THE EXTENT OF WETLANDS AND THE LOCATION OF THE WETLANDS SHOWN.
10. CONCRETE MONUMENTS SHOWN ON THIS PLAN AS "M" SHALL BE PLACED AT LOCATIONS SHOWN WITH PINS SHOWN AS "◆" SHALL BE PLACED AT LOCATIONS SHOWN. THIS MUST BE 30" IN LENGTH AND 3/4" IN DIAMETER.
11. SOILS PLOTTED FROM "SOIL SURVEY OF CHESTER & DELAWARE COUNTIES, PA.", DATED MAY 1963 BY SOIL CONSERVATION SERVICE, UNITED STATES DEPARTMENT OF AGRICULTURE.
12. THE PROPOSED ROAD RIGHT OF WAY ALONG WEST CHESTER ROAD AND SOUTH CALN ROAD AND THE RIGHT OF WAY OF THE PROPOSED "A" STREET ARE OFFERED TO MONTGOMERY COUNTY FOR DEDICATION TO THE EAST FALLOWFIELD TOWNSHIP.
13. WITHIN THE CLEAR SIGHT TRIANGLES NO VISION – OBSTRUCTION GRADES ARE PERMITTED WHICH OBSCURES VISION ABOVE THE HEIGHT OF 30 INCHES AND BELOW 10 FEET.
14. THE INDIVIDUAL LOT OWNER WILL BE RESPONSIBLE FOR THE MAINTENANCE OF THE STREET TREES LOCATED ON THEIR LOT.
15. INDIVIDUAL LOT OWNERS OF LOTS 71 AND 72 WILL BE RESPONSIBLE FOR THE MAINTENANCE OF THE AREA INSIDE THEIR RESPECTIVE OPEN SPACE. THE HOA WILL OWN AND BE RESPONSIBLE FOR MAINTENANCE OF ALL OTHER OPEN SPACE. A 10' WIDE EASEMENT OVER THE OPEN SPACE SHALL BE GRANTED TO EAST FALLOWFIELD TOWNSHIP FOR MAINTENANCE OF THE STORMWATER MANAGEMENT SYSTEMS. THE HOMEOWNERS ASSOCIATION IS RESPONSIBLE FOR MAINTENANCE OF THE SYSTEMS.
16. TO PROVIDE FOR THE DEED RESTRICTED FROM FURTHER SUBDIVISION. THE HOMEOWNERS ASSOCIATION DOCUMENTS AND LANDSCAPE PLANS WILL ADDRESS THE RESTRICTIONS FOR MANAGEMENT OF OPEN SPACE. THE DEED RESTRICTION SHALL BE IN FAVOR OF EAST FALLOWFIELD TOWNSHIP.
17. THE STORMWATER MANAGEMENT SYSTEMS HAVE BEEN DESIGNED TO RETAIN RUNOFF FOR AN AVERAGE SURVIVORS COVERAGE ON THE INDIVIDUAL PROPOSED LOTS EQUAL TO 4,000 SF.
18. THERE IS NO DOCUMENTED 100 YEAR FLOODPLAIN SHOWN ON FIRM PANEL 307 FOR THIS SITE.
19. A DEED RESTRICTION WILL BE PLACED ON LOTS THAT CONTAIN NATURAL RESOURCES AS, IDENTIFIED ON THIS PLAN, TO PREVENT ANY DISTURBANCE OF THOSE AREAS FOLLOWING THE COMPLETION OF THE ORIGINAL LOT DEVELOPMENT. THE HOMEOWNER IS RESPONSIBLE FOR THE MAINTENANCE OF THOSE AREAS ON THE INDIVIDUAL LOTS TO ENSURE THEIR PRESERVATION.
20. THE HOMEOWNERS ASSOCIATION DOCUMENTS MUST INCLUDE WOODLAND MANAGEMENT MEASURES. THE LONG TERM MANAGEMENT OF AREAS NOT TO BE DISTURBED WILL BE ADDRESSED IN THE DOCUMENTS TO PREVENT ANY REMOVAL OF HEALTHY TREES.
21. THE FOLLOWING REQUIREMENTS FOR FUTURE LOT IMPROVEMENT SHOWN ON THE PLAN INCLUDE BUT ARE NOT LIMITED TO: ANY STRUCTURE, INFRASTRUCTURE, UTILITIES, SEWAGE DISPOSAL SYSTEMS OR OTHER PROPOSED LAND DISTURBANCE INDICATED ON THE APPROVED FINAL PLAN SHALL ONLY OCCUR AT THE LOCATIONS SHOWN ON THE PLAN. CHANGES TO SUCH LOCATIONS SHALL BE SUBJECT TO ADDITIONAL REVIEW AND RE-APPROVAL IN ACCORDANCE WITH THE PROVISIONS OF ARTICLE 1400 OF THE EAST FALLOWFIELD TOWNSHIP ORDINANCE. THIS NOTE SHALL ALSO BE INSERTED IN THE DEEDS OF ALL LOTS CONTAINING PROTECTED NATURAL RESOURCES.
22. THE TWO EXISTING RESIDENCES WILL REMAIN AND BE LOCATED ON LOTS SHOWN AS NUMBERS 71 AND 72. THE WEST MOST BUILDING (LOT 72) HAS ACCESS SHOWN AS FRONT OF THE SITE ADJACENT TO ROAD "A". THE DEED WILL INCORPORATE RESTRICTIONS TO ENSURE THE GROUND CONTINUES AS RESTRICTED OPEN SPACE. IN ADDITION THE DEED WILL INCLUDE RESTRICTIVE COVENANTS ADDRESSING THE EXTERIORS OF THE TWO HISTORIC DWELLINGS AND THEIR FUTURE POSSIBLE EXPANSION. EASEMENTS WILL BE PLACED ON THE LOTS.
23. THE 25' REAR YARD SETBACK ON THE INDIVIDUAL LOT IS THE MINIMUM SETBACK FROM THE OPEN SPACE FOR ANY STRUCTURE ON AN INDIVIDUAL LOT.
24. THE APPLICANT IS TO CONTRIBUTE $1,500.00 PER APPROVED DWELLING LOT TO THE PARK AND RECREATION FUND PRIOR TO THE ISSUANCE OF EACH BUILDING PERMIT. IN ADDITION, UPON FINAL PLAN APPROVAL THE APPLICANT SHALL DEPOSIT $500.00 PER APPROVED DWELLING LOT TO BE HELD IN ESCROW BY THE TOWNSHIP FOR THE DESIGN, PERMITTING, CONSTRUCTION AND INSTALLATION OF IMPROVEMENTS PROPOSED AT THE INTERSECTION OF SOUTH CALN A'D WEST CHESTER ROADS.
25. ALL SIGNAGE ARE TO BE CONSTRUCTED IN ACCORDANCE WITH THE REQUIREMENTS NOTED IN SECTION 613 OF THE SUBDIVISION AND LAND DEVELOPMENT ORDINANCE.
26. THE SANITARY SEWER MAIN AND WATER MAIN THAT IS PROPOSED WITH THIS SUBDIVISION WILL BE DEDICATED TO PENNSYLVANIA AMERICAN WATER COMPANY.
27. THE LOCATION OF THE INTERIOR "B-1" LOCATION SHALL BE FIELD ADJUSTED TO AVOID TREES.
28. NO PARKING IS PERMITTED ON THE ROADS PROPOSED WITH RIDGECREST SUBDIVISION.
29. ADDITIONAL RIGHT OF WAY ALONG WEST CHESTER AND SOUTH CALN ROAD IS OFFERED TO EAST FALLOWFIELD TOWNSHIP. THE ADDITIONAL RIGHT-OF-WAY IS NOT TO BE DEDUCTED FROM THE OPEN SPACE AREA.
ADDITIONAL RIGHT-OF-WAY AT THE INTERSECTION OF WEST CHESTER AND SOUTH CALN ROAD WILL BE PROVIDED IF REQUIRED FOR THE INTERSECTION IMPROVEMENTS.
30. IN THE EVENT THAT ROCK BLASTING IS REQUIRED FOR CONSTRUCTION OF THE SITE STRICT COMPLIANCE WITH ALL APPLICABLE REGULATIONS WILL BE FOLLOWED.
31. THE SUBDIVISION IS TO BE BUILT IN TWO PHASES. PHASE ONE CONSTRUCTION WILL INCLUDE THE GAZEBO, TOT LOT AND PAVED TRAIL FROM TRAIL TO VINEBURY LANE. A TEMPORARY PAVED TRAIL WILL BE INSTALLED ALONG VINEBURY UP TO THE SIDEWALK ON CONTINUOUS WAY. THE SANITARY SYSTEM WILL BE INSTALLED UP TO AND INCLUDING MANHOLE #24 AND THE SANITARY SEWER PIPE RUN FROM #13 TO #24.
32. THE 200 FOOT WIDE PECO EASEMENT NOTED ON THE PLAN HAS BEEN EXTINGUISHED BY PECO.
33. LOTS 71 & 72 MUST CONNECT TO THE PUBLIC SANITARY SEWER SYSTEM.

## LOCATION MAP

SCALE: 1:2000'




COMMONWEALTH OF PENNSYLVANIA
COUNTY OF CHESTER SS:

On the _____ day of _____, A.D. 20____, before me, the subscriber, a Notary Public of the Commonwealth of Pennsylvania, residing in _____ personally appeared _____ who being duly sworn, deposed and said that he with he do so, he executed the foregoing plan by signing his name by himself or _____ that he is the owner of the designated land, that necessary approval of the plan has been obtained and is endorsed thereon and that he desires that the foregoing plan may be duly recorded.

_____
Notary Public

_____
My Commission Expires

REVIEWED by the Planning Commission of East Fallowfield Township, Chester County, Pa., this _____ day of _____, 20____.

_____

APPROVED by the Board of Supervisors of East Fallowfield Township, Chester County, Pa., this _____ day of _____, 20____.

_____

REVIEWED by the Chester County Planning Commission this _____ day of _____, 20____.

_____
Secretary

APPROVED by the East Fallowfield Township Engineer:

_____
Date

Recorded in the Office of the Recorder of Deeds of Chester County at West Chester, Pennsylvania in Plan book _____ Page _____ on the _____ day of _____, 20____.

_____
(Deputy) Recorder of Deeds

RECEIVED
MAY 13 2011
BY: BH

## OPEN SPACE TABULATION

| LOCATION | TOTAL | NET |
|---|---|---|
| OPEN SPACE WEST | 10.090 AC. | 10.090 AC. |
| OPEN SPACE EAST | 87.339 | 65.901 |
| LOT 71 | 2.072 | 1.838 |
| LOT 72 | 5.215 | 4.825 |
| | 83.505 AC. = 71.51% | 83.455 AC. = 69.80% |

NOTE: REFER TO OPEN SPACE PLAN FOR DELINEATION OF AREAS THAT DO NOT QUALIFY AS RESTRICTED OPEN SPACE AND ARE THEREFORE DEDUCTED FROM THE TOTAL OPEN SPACE AREA CREATING A NET OPEN SPACE AREA.

ACT 187 SERIAL NUMBER 0771316, 0771311
Edward B. Walsh & Associates, Inc. does not guarantee the accuracy of the locations for existing subsurface utility lines, structures, etc. shown on the plans, nor does E. B. Walsh & Assoc. Inc. guarantee that all subsurface utility lines, structures, etc. are shown.

Contractor shall verify the location and elevations of all subsurface utility lines, structures, etc. before the start of work, by calling the Pennsylvania One Call System at 1-800-242-1776.

### UTILITIES NOTIFIED

AT&T 800-553-8111
COLUMBIA GAS TRANSMISSION 610-380-7700
COMCAST CABLEVISION 215-673-6500
EAST FALLOWFIELD TWP. 610-384-7144
PECO ENERGY 215-346-5300
PENNSYLVANIA AMERICAN WATER 215-279-0646
TRANS CONTINENTAL GAS PIPE CORP. 610-644-7373
VERIZON 215-963-6000
WILLIAMS COMMUNICATIONS 888-994-5835

100 0 100 200 300 400 FEET
GRAPHIC SCALE

### STATEMENT OF ACCURACY (SURVEY)

I hereby state that, to the best of my knowledge, the individual lot descriptions shown and described hereon are true and correct to the accuracy required by the East Fallowfield Twp. Subdivision and Land Development Ordinance.

### CERTIFICATE OF CONFORMANCE

I hereby certify that to the best of my knowledge, these plans are in conformity with engineering, zoning, building, sanitation and other applicable township ordinances and regulations.

_____
Adam J. Brower, P.E.

| | | |
|---|---|---|
| 2 | 5-10-2011 | REVISE PER TOWNSHIP CONSULTANT REVIEW LETTER |
| 1 | 3-24-2011 | MODIFY PLAN SET TO REFLECT NEW LOT LAYOUT |

PLAN OF SUBDIVISION
FOR
# RIDGECREST SUBDIVISION

EAST FALLOWFIELD TOWNSHIP — CHESTER COUNTY, PA.

Edward B. Walsh & Associates, Inc.
CIVIL ENGINEERS & SURVEYORS

*Lionville Professional Center*
*128 Pouton Forge Road*
*Exton, Pennsylvania 19341*
*Phone (610) 903-0060*
*Fax (610) 903-0080*

www.ebwalshinc.com

| | |
|---|---|
| *Project*– 2693 | |
| *Date*– 6-25-2010 | |
| *Scale*– 1" = 100' | |
| *Drawn*– R.F.H./SM | |
| *Checked*– A.J.B. | |
| *Sheet*– 1 OF 20 | |

ASSESSMENT MAP 47-6, PARCEL 10 (UPI NO. 47-6-10)

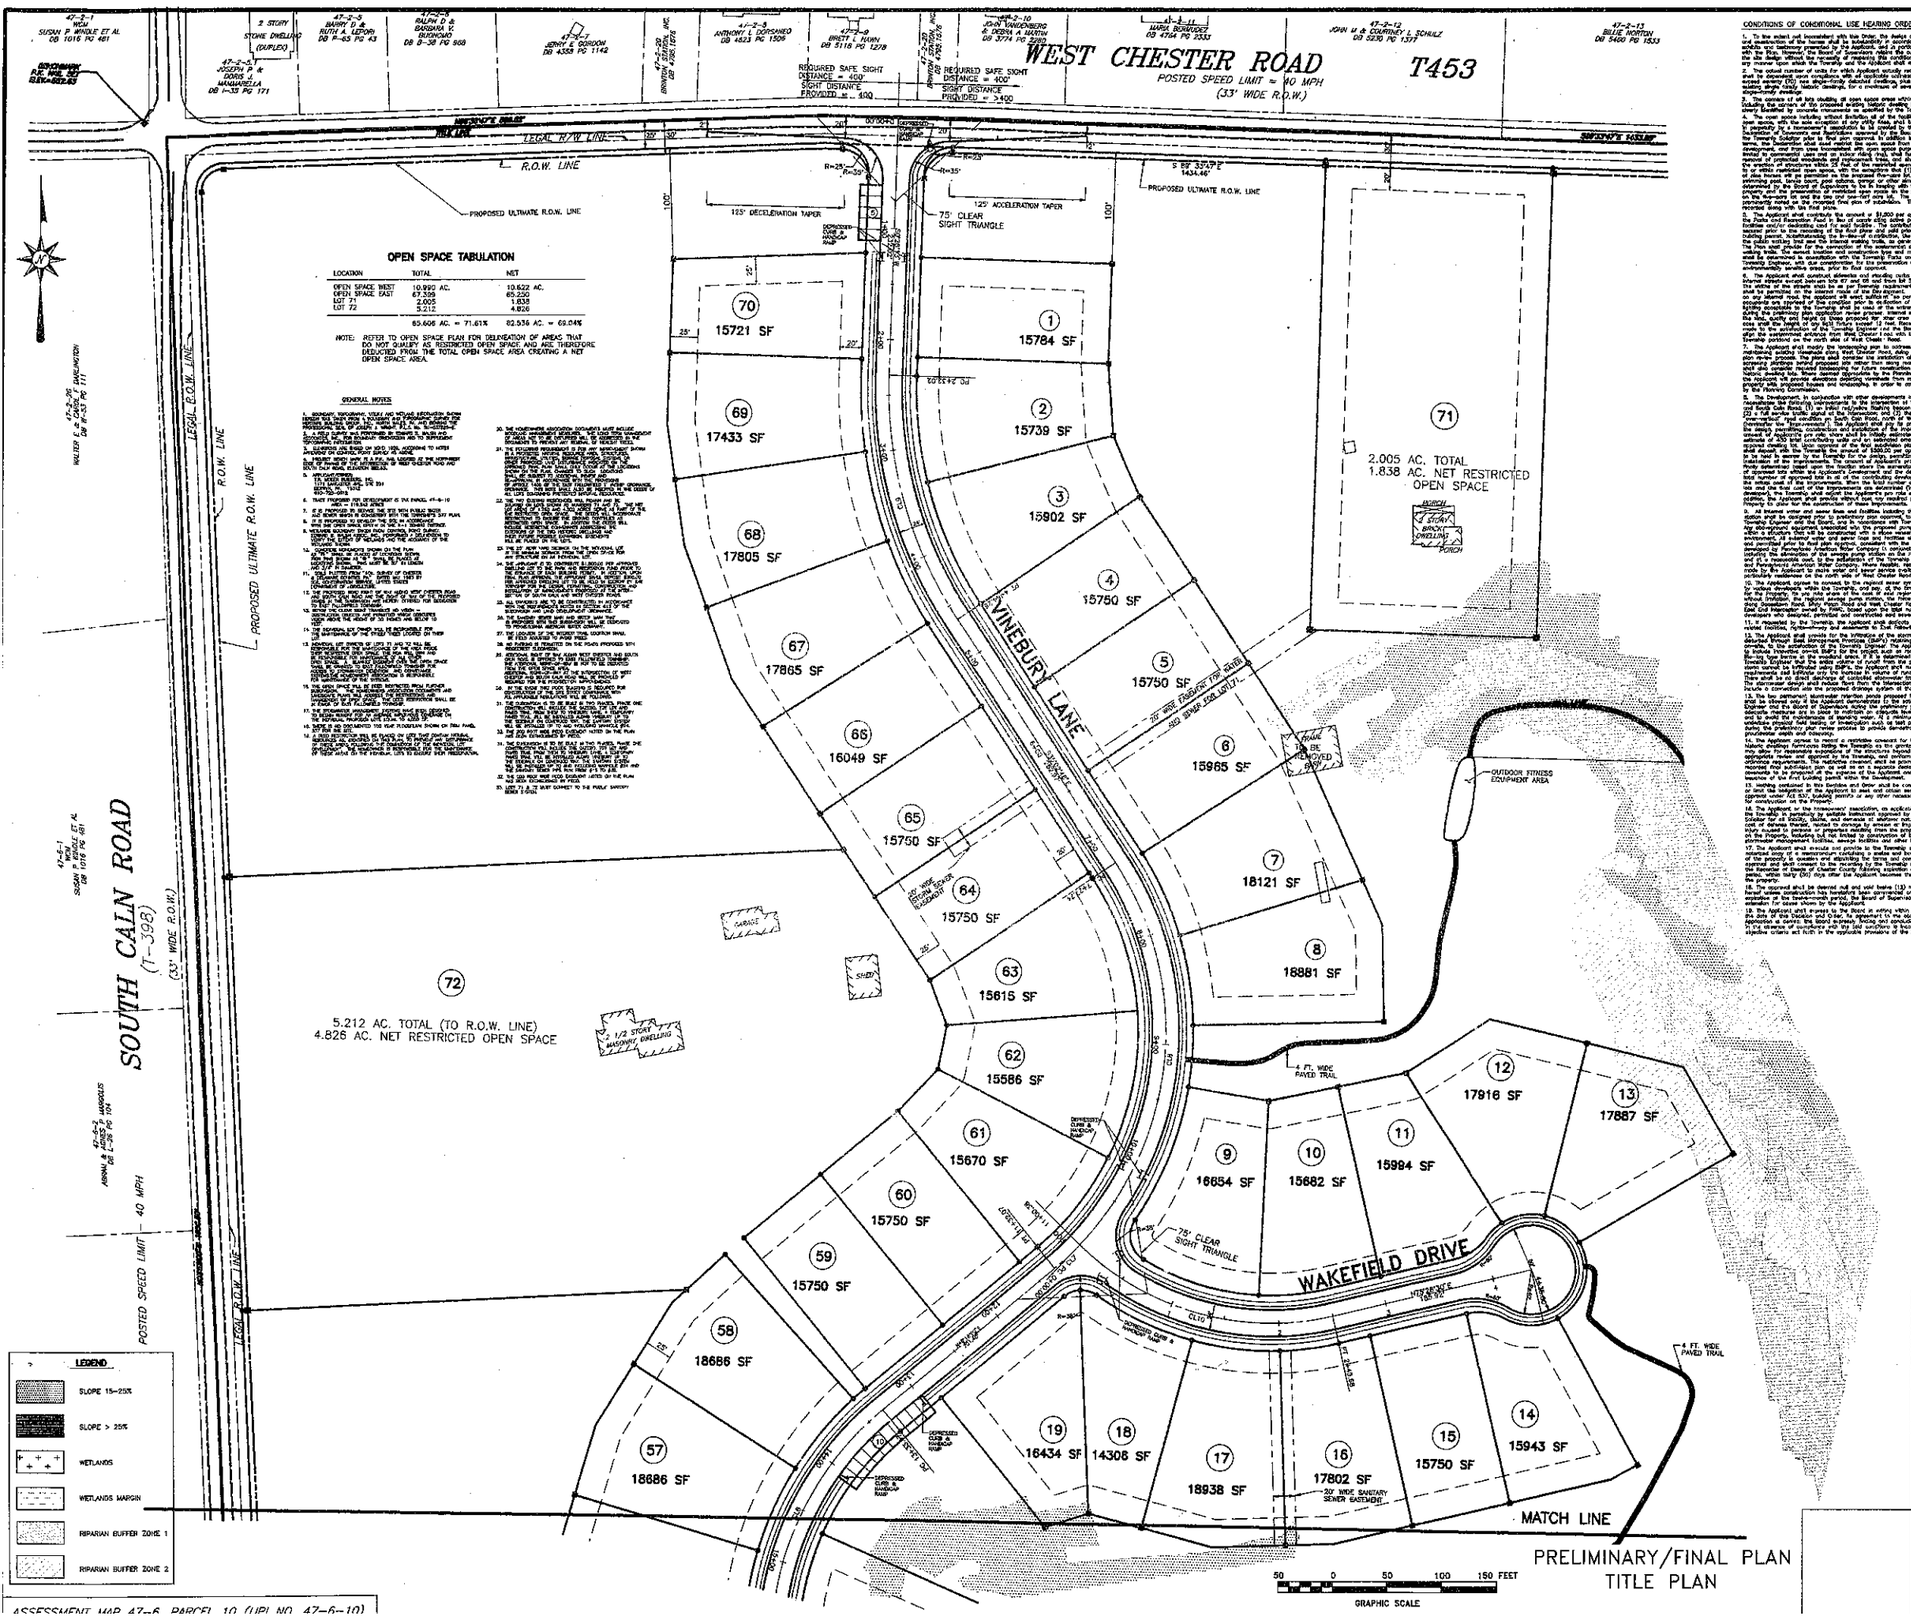


PRELIMINARY/FINAL PLAN
TITLE PLAN

## OPEN SPACE TABULATION

| LOCATION | TOTAL | NET |
|---|---|---|
| OPEN SPACE WEST | 10.990 AC. | 10.622 AC. |
| OPEN SPACE EAST | 67.395 | 65.250 |
| LOT 71 | 2.005 | 1.838 |
| LOT 72 | 5.212 | 4.826 |
| | 85.606 AC. = 71.61% | 82.536 AC. = 69.04% |

NOTE: REFER TO OPEN SPACE PLAN FOR DELINEATION OF AREAS THAT DO NOT QUALIFY AS RESTRICTED OPEN SPACE AND ARE THEREFORE DEDUCTED FROM THE TOTAL OPEN SPACE AREA CREATING A NET OPEN SPACE AREA.

## GENERAL NOTES

1. BOUNDARY, TOPOGRAPHIC, SOILS AND WETLANDS INFORMATION SHOWN HEREON WAS SUPPLIED BY OTHERS. THE ACCURACY OF THE INFORMATION IS NOT GUARANTEED BY THE ENGINEER OR PROFESSIONAL SEAL OF ANY OTHER PROFESSIONAL IS PRESENT.
2. A 25' WIDE SLOPE EASEMENT ADJACENT TO THE RIGHT-OF-WAY OF WEST CHESTER ROAD SHALL BE GRANTED TO THE EAST CALN TOWNSHIP FOR MAINTENANCE PURPOSES.
3. EXCEPTION FOR BUILDING ON SOILS TYPE: LOCHMERE TO NOTED ON THE PLAN WITH A SPECIAL FOUNDATION DESIGN.
4. THE PROPERTY SHOWN HEREON IS A 5.0 ACRE PARCEL IN THE NORTHWEST CORNER OF THE LARGER 119.54 ACRE PARCEL OF WEST CHESTER ROAD AND SOUTH CALN ROAD, EAST CALN TOWNSHIP, CHESTER COUNTY, PENNSYLVANIA.
5. THE PROPERTY SHOWN HEREON IS LOCATED IN:
   TAX PARCEL 47-6-10
   TAX DESIGNATION NO. 220 351
   DEED BOOK 6-1 PAGE 111
   DEED BOOK 6-1 PAGE 1
6. THAT PROPOSED FOR DEVELOPMENT IS THE PARCEL 47-6-10
   AREA = 119.542 ACRES
7. IT IS PROPOSED TO REZONE THE SITE FROM RURAL RESIDENTIAL TO R-1 LOW DENSITY RESIDENTIAL AS SHOWN ON THE SITE PLAN.
8. IT IS PROPOSED TO DEVELOP THE SITE IN ACCORDANCE WITH THE OPEN SPACE OPTION OF THE R-1 LOW DENSITY DISTRICT.
9. RESEARCH REGARDING THE EXISTENCE OF ANY EASEMENTS OR RESTRICTIONS OF RECORD WAS NOT PERFORMED BY THE ENGINEER. THE EXISTENCE OF EASEMENTS OR RESTRICTIONS OF RECORD MAY BE DISCLOSED BY A TITLE SEARCH.
10. THE LOCATION OF EXISTING UTILITIES SHOWN ON THE PLAN WERE TAKEN FROM AVAILABLE RECORDS. THE ACCURACY OF THE INFORMATION IS NOT GUARANTEED BY THE ENGINEER OR PROFESSIONAL SEAL OF ANY OTHER PROFESSIONAL IS PRESENT.
11. THE LOCATION OF EXISTING UTILITIES SHOWN ON THE PLAN WERE TAKEN FROM AVAILABLE RECORDS. THE ACCURACY OF THE INFORMATION IS NOT GUARANTEED BY THE ENGINEER OR PROFESSIONAL SEAL OF ANY OTHER PROFESSIONAL IS PRESENT.
12. THE PROPOSED DEVELOPMENT WILL BE SERVICED BY PUBLIC WATER AND PUBLIC SEWER.
33. LOT 71 IS TO BE DEED CONVEYED TO THE PUBLIC SERVICE BEING 2.0 ACRE.

## CONDITIONS OF CONDITIONAL USE HEARING ORDER

1. To the extent not inconsistent with this Order, the design of the development and construction of the homes shall be substantially in accordance with the plans submitted to the Township Commission at its meeting on April 26, 2004 (the "Plans"). The Plans may be further modified by the Board of Supervisors upon recommendation of the Planning Commission, if any, to further modify the Site Design without the necessity of resubmitting the Plans for approval, in any manner upon which the Township and the Applicant shall mutually agree.
2. The actual number of units for which Applicant actually receives permission shall be determined upon compliance with all applicable ordinances but shall not exceed 71 units. The Applicant shall be permitted to construct 71 units, including single family detached dwellings, for a maximum of seventy-one (71) single-family dwellings.
3. The aggregate of all lots, including all open space areas within the development, including the corners of the proposed available building dwelling lots, shall be sufficient in area and dimensions to provide for a septic system and a water supply.
4. A sewer and/or connection installation facilities of the facilities, located within the open space, which are to be dedicated to and utility lines, shall be owned and maintained in perpetuity by a homeowner's association to be created by the Applicant through a Declaration of Covenants and Restrictions approved by the Board of Supervisors and recorded in the Chester County Recorder of Deeds Office. Such Declaration of Covenants, terms, the Declaration shall state that the open space from further subdivision or development, and from uses inconsistent with open space purposes (including but not limited to commercial uses and on motor vehicle trails, and shall permit maintenance of agricultural, residential and recreational trails, and shall further state restriction, or other conveyance of the open space, in whole or in part, to the Township, or other qualified open space, with the exceptions that (1) it exists for a minimum of ninety-nine years, (2) the exceptions that the proposed Homeowner Act, and (3) a plan, form, and the Declaration of Covenants and Restrictions, in substantial form, shall be approved by the Board of Supervisors. The Declaration of Covenants and Restrictions of the property and the preservation of restricted open areas on the property will be recorded on the Non-parts of and the lots and open space units. The open space restrictions shall be permanently noted on the recorded final plan of subdivision. The Declaration shall be recorded prior to the recording of the plan.
5. The Applicant shall contribute the amount of $1,000 per approved dwelling unit to the Parks and Recreation Fund in lieu of open space and public recreation facilities and/or dedicating land for said facilities. The contribution shall be financially restricted prior to the recording of the final plans and paid prior to the issuance of each building permit. The Applicant shall construct a pedestrian trail and connection to the public walkway trail along the internal streets, as generally depicted on the Plan. The Plan shall provide for the connection of the pedestrian out-door way to the internal walking trails. The exact location and construction and installation of the walking trails shall be determined in accordance with the Township Parks and Recreation Board and the Applicant, and shall be completed prior to the connection of materials and other environmentally sensitive areas, prior to final approval.
6. The Applicant shall construct, extension and shoulder curbs on both sides of the internal streets except between lots 67 and 68 and from lot 58 to East Chester Road. The street of the streets shall be as per Township requirements, for an street curbing and shall be constructed in accordance with the Township Ordinance. The Applicant shall be responsible for any damage that the public will incur, whether "on curbing" damage or failure, occasioned on account of the condition prior to extension of the roads. Only handicapped ramps shall be constructed at the time of the initial construction of the roads. The Applicant shall provide a bond in an amount of the construction, and shall be of the form, quality and nature of bond approved by the Board of Supervisors, and to be one year in duration, or up to four years, if the road construction, and to be one year in duration, or up to four years, if the road construction, and to be approved by the Township Engineer and the Board of Supervisors to provide for the completion of the road, and the Applicant shall be responsible for the Township portion of the road, and the Applicant shall be responsible for the Township portion of the road.
7. The Applicant shall modify the landscaping plan to address concerns for landscaping, screening and buffering of the proposed development. The landscaping plan review process, the plans shall consider the installation of buffer and screening plantings, and shall include the Applicant's commitment to the Township and the Applicant's proposed commitment for future nursery trees on the Site (natural shading trees, flower gardens appropriate for the Township Commission, the Applicant will provide aesthetic screening landscape from inside the the property with proposed houses and landscaping, in order to consult the review of the Township Commission.
8. The Developer shall be responsible for all other improvements in the Township, including (1) the Developer's proportionate share of improvements at Chester Road and South Caln Road, (2) all other improvements relating thereto, and (3) a full proportionate share, based on the improvements, and (3) the connection of the Development to the Township's sewer system, as shall be required by the Township Commission. The Applicant also may be required to pay the cost of the sewer improvements, connections and installation of the improvements. The amount of the Applicant's pro rata share shall be limited, and the amount shall be estimated at $50,000 contributing units and an estimated amount of $50,000 per additional unit, and the Applicant shall be responsible for the balance of the cost, which shall not exceed the amount of $100,000 per additional unit. The Applicant shall be to be held in escrow by the Township for the design, permitting, construction and installation of the improvements, and the Applicant shall be responsible for the balance of the cost, and the Applicant shall be responsible for the balance of the cost of improvements, and the Applicant shall be responsible for the balance of the cost of improvements. The Applicant shall be responsible for the balance of the cost of improvements, and the Applicant shall be responsible for the balance of the cost of improvements.
9. All trees, shrubs and other plants and facilities including the proposed plants and facilities, shall be installed in accordance with the Township Ordinance. The Applicant shall be responsible for the balance of the cost of improvements, and the Applicant shall be responsible for the balance of the cost of improvements.
10. The Applicant agrees to connect to the regional sewer system to be constructed by adjacent owners within the Township, and only at the time of final plan recording for the Property to the sole share of the cost of the regional sewer system, subject to the Applicant's right to make payment of fees and assessments, and to obtain credits for the Applicant's share of the cost of the regional sewer system, and for other improvements, and 

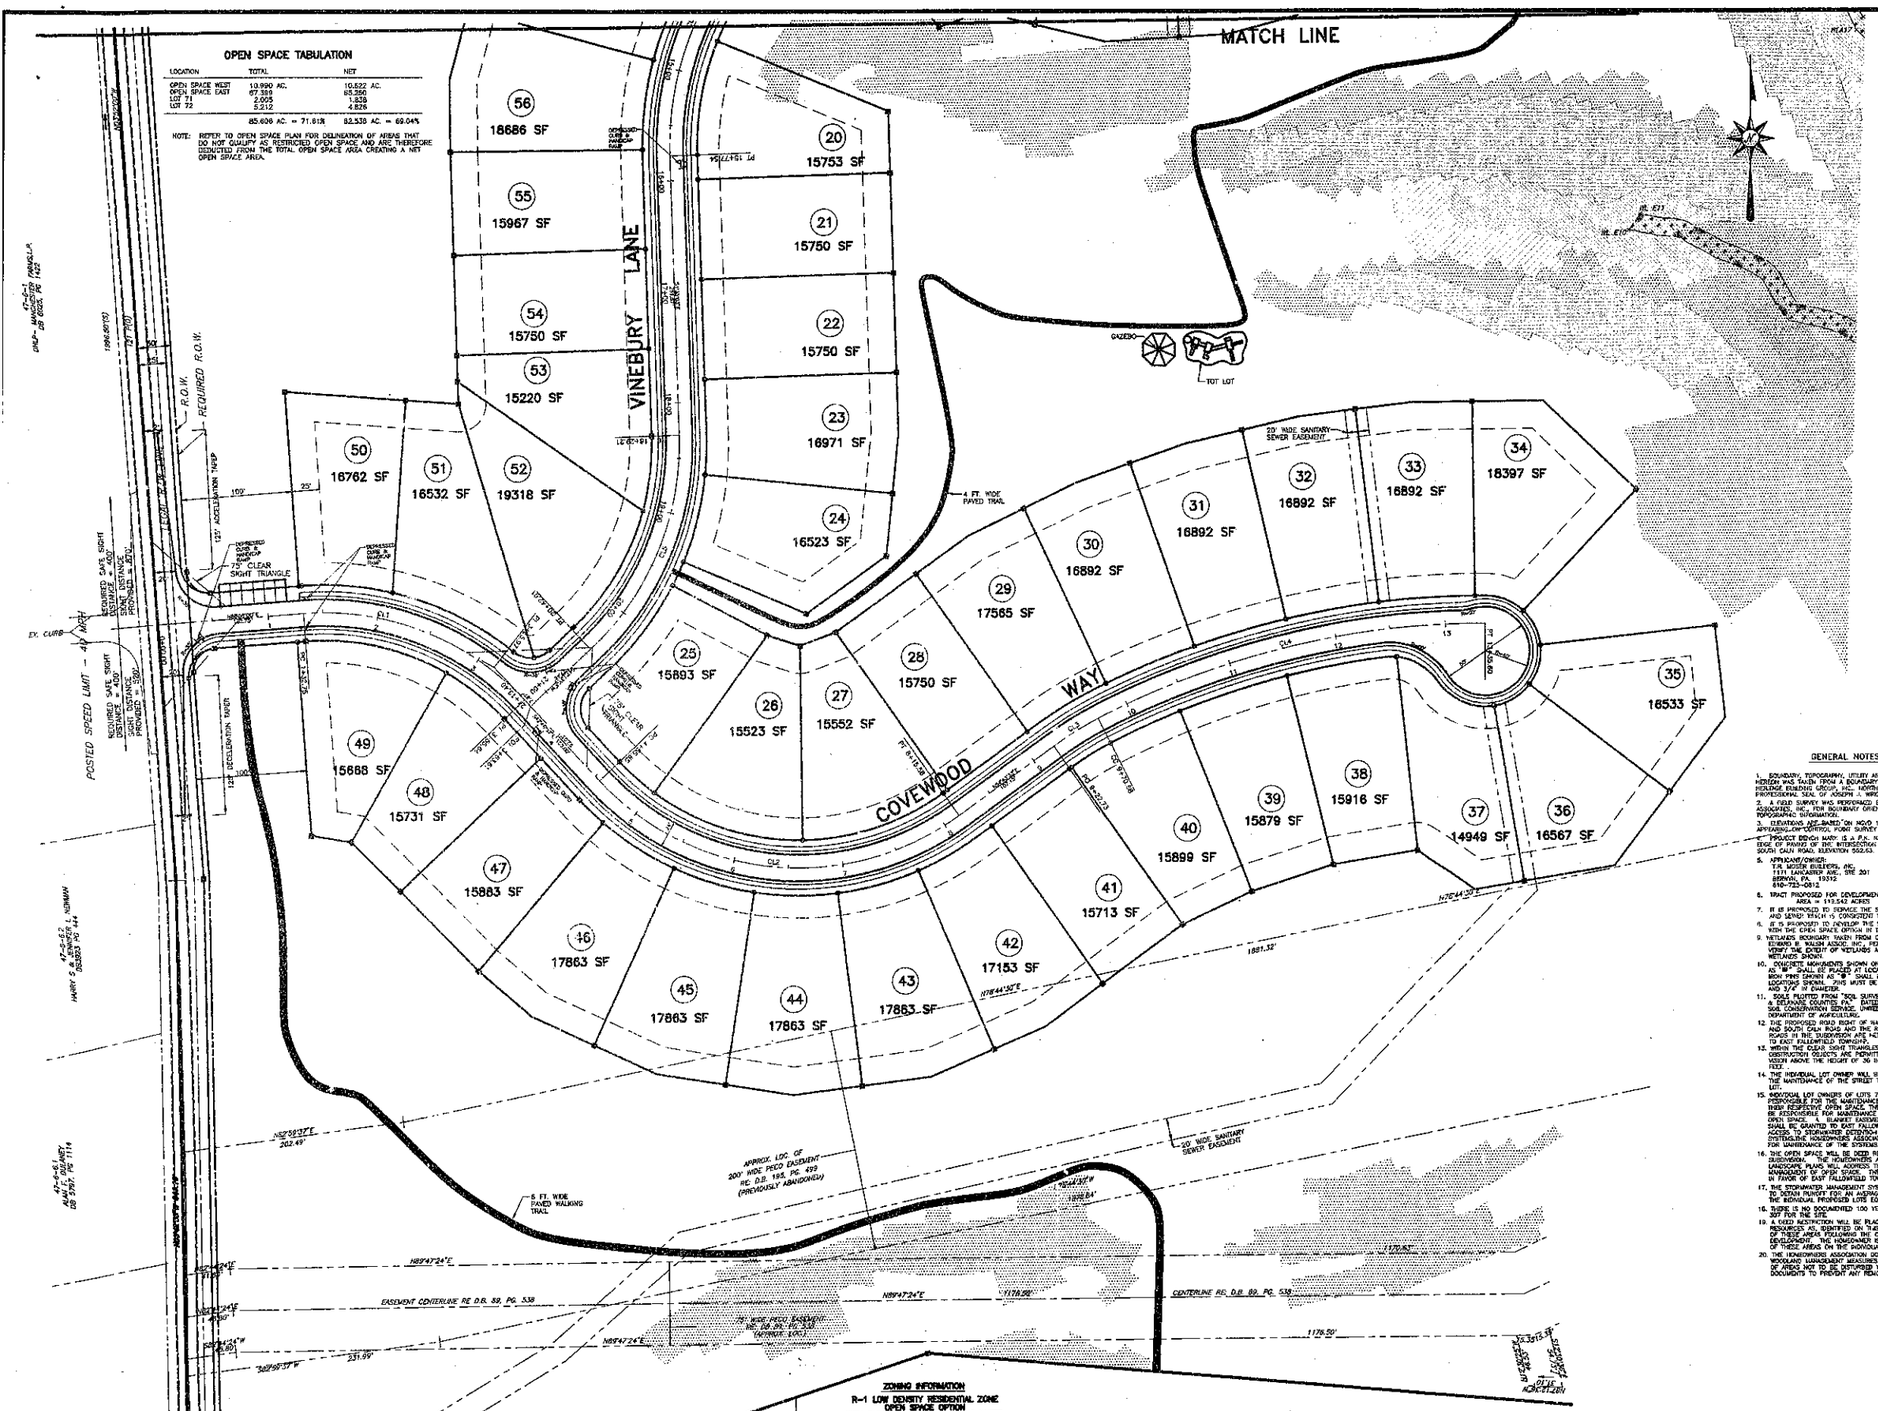


## OPEN SPACE TABULATION

| LOCATION | TOTAL | NET |
|---|---|---|
| OPEN SPACE WEST | 10.990 AC. | 10.622 AC. |
| OPEN SPACE EAST | 67.389 | 65.256 |
| LOT 71 | 2.005 | 1.839 |
| LOT 72 | 5.212 | 4.826 |
| | 85.606 AC. = 71.81% | 82.530 AC. = 69.04% |

NOTE: REFER TO OPEN SPACE PLAN FOR DELINEATION OF AREAS THAT DO NOT QUALIFY AS RESTRICTED OPEN SPACE AND ARE THEREFORE DEDUCTED FROM THE TOTAL OPEN SPACE AREA CREATING A NET OPEN SPACE AREA.

## ZONING INFORMATION

R-1 LOW DENSITY RESIDENTIAL ZONE
OPEN SPACE OPTION
WITH PUBLIC SEWER AND PUBLIC WATER

| | | REQUIRED | PROPOSED |
|---|---|---|---|
| FRONT YARD SETBACK | | 20' | 20' |
| SIDE YARD SETBACK | 20' BETWEEN BUILDINGS | | 20' BETWEEN BUILDINGS |
| PERIMETER BUILDING SETBACK | | 50' | 50' |
| TRACT IMPERVIOUS COVERAGE (MAXIMUM) | | 15% (10.74 AC) | 9.67 AC |

## DENSITY CALCULATION

| | |
|---|---|
| TOTAL TRACT AREA TO TITLE LINES | 119.542 AC. |
| RIGHT OF WAY EXISTING ROADS | -1.784 AC. |
| WETLANDS | -1.09 AC. |
| SLOPES > 25% | -10.20 AC. |
| ALLUVIAL SOILS | -0.24 AC. |
| EASEMENTS* | -3.813 AC. |
| NET TRACT AREA | 102.435 AC. |

51.22 UNITS PERMITTED (BASE DENSITY = NET TRACT AREA X 0.5)
*EASEMENTS ONLY INCLUDE 75 WIDE PECO EASEMENT, THE 200' WIDE PECO EASEMENT (RE. D.B. 195, PG. 499) PREVIOUSLY ABANDONED BY PECO AND IS THEREFORE INCLUDED IN THE TOTAL TRACT AREA.

82.530 AC. NET OPEN SPACE PROVIDED = 69.04% (SEE TABULATION ABOVE)
59.771 AC. NET OPEN SPACE REQUIRED = 50.00%

EXCESS OPEN SPACE = 19.04%

DENSITY BONUS: 2% FOR EACH 1% EXCESS OPEN SPACE
.1904 X 2 X 51.00 = 19.421
= 20 BONUS LOTS
+ 51 BASE DENSITY

PERMITTED = 71 LOTS

TOTAL SITE DENSITY = 71 PROPOSED LOTS/RESIDENCES
+ 2 EXISTING HISTORIC DWELLINGS = 73

## ACTIVE OPEN SPACE

REQUIRED AREA = 10% OF RESTRICTED OPEN SPACE AREA
= 0.10 x 8.9416 AC
= 0.941 AC

AREAS PROVIDED FOR ACTIVE OPEN SPACE = PEDESTRIAN TRAILS AND LAWN AREA
= 1100 LF (TOWNSHIP COMMUNITY TRAIL) + RIDGECREST COMMUNITY TRAILS
(1,550 LF PAVED @ 4 FT WIDE &
2,100 LF GRASS @ 8 FT WIDE)
= 29,800 SF
= 0.68 ACRES
LAWN AREA = 8.40 ACRES
TOTAL AREA PROVIDED = 8.89 ACRES

50 0 50 100 150 FEET
GRAPHIC SCALE

## GENERAL NOTES

1. BOUNDARY, TOPOGRAPHY, UTILITY AND WETLANDS INFORMATION SHOWN HEREON WAS TAKEN FROM A BOUNDARY AND TOPOGRAPHIC SURVEY FOR HELDINGE BUILDING GROUP, INC., NORTH WALES, PA. AND BEARING THE PROFESSIONAL SEAL OF JOSEPH J. WRIGHT P.L.S. NO. SU-071970-E.
2. A FIELD SURVEY WAS PERFORMED BY EDWARD B. WALSH AND ASSOCIATES, INC. FOR BOUNDARY ORIENTATION AND TO SUPPLEMENT PORTIONS OF THE SURVEY.
3. ELEVATIONS ARE BASED ON NGVD 1929, ACCORDING TO NOTES APPEARING ON CAPITOL POINT SURVEY AS AVAILABLE.
4. PROJECT BENCH MARK IS A P.K. NAIL LOCATED AT THE NORTHWEST EDGE OF PAVING OF EWC INTERSECTION OF WEST CHESTER ROAD AND SOUTH CALN ROAD, ELEVATION 502.63.
5. APPLICANT/OWNER:
T.R. MOSER BUILDERS, INC.
1171 LANCASTER AVE., STE 201
BERWYN, PA. 19312
610-725-0812
6. TRACT PROPOSED FOR DEVELOPMENT BY TAX PARCEL 47-6-10
AREA = 113.542 ACRES
7. IT IS PROPOSED TO SERVICE THE SITE WITH PUBLIC WATER AND SEWER WHICH IS CONSISTENT WITH THE TOWNSHIP'S 537 PLAN.
8. IT IS PROPOSED TO DEVELOP THE SITE IN ACCORDANCE WITH THE OPEN SPACE OPTION IN THE R-1 ZONING DISTRICT.
9. WETLANDS BOUNDARY TAKEN FROM CAPITOL POINT SURVEY. EDWARD B. WALSH ASSOC. INC. PERFORMED A DELINEATION TO VERIFY THE EXTENT OF WETLANDS AND THE ACCURACY OF THE WETLANDS SHOWN.
10. DIMENSIONS MONUMENTS SHOWN ON THE PLAN AS "PIN" SHALL BE PLACED AT LOCATIONS SHOWN. MONUMENTS SHOWN AS "MON" SHALL BE PLACED AT LOCATIONS SHOWN. MONUMENTS MUST BE 30" IN LENGTH AND 3/4" IN DIAMETER.
11. SOILS PLOTTED FROM "SOIL SURVEY OF CHESTER & DELAWARE COUNTIES PA." DATED MAY 1963 BY SCS CONSERVATION SERVICE, UNITED STATES DEPARTMENT OF AGRICULTURE.
12. THE PROPOSED ROAD RIGHT OF WAY ALONG WEST CHESTER ROAD AND SOUTH CALN ROAD AND THE RIGHT OF WAY OF THE PROPOSED ROADS IN THE SUBDIVISION ARE HEREBY OFFERED FOR DEDICATION TO EAST FALLOWFIELD TOWNSHIP.
13. WITHIN THE SIGHT DISTANCE TRIANGLES NO VISION OBSTRUCTION OBJECTS ARE PERMITTED WHICH OBSCURE VISION ABOVE THE HEIGHT OF 36 INCHES AND BELOW 10 FEET.
14. THE INDIVIDUAL LOT OWNER WILL BE RESPONSIBLE FOR THE MAINTENANCE OF THE STREET TREES LOCATED ON THEIR LOT.
15. ADDITIONAL LOT OWNERS OF LOTS 71 AND 72 WILL BE RESPONSIBLE FOR THE MAINTENANCE OF THE AREA WITHIN THEIR RESPECTIVE OPEN SPACE. THE HOA WILL OWN AND BE RESPONSIBLE FOR MAINTENANCE OF ALL OTHER OPEN SPACE. A BLANKET EASEMENT OVER THE OPEN SPACE SHALL BE GRANTED TO EAST FALLOWFIELD TOWNSHIP FOR ACCESS TO STORMWATER DETENTION AND CONVEYANCE. STONEWALLINE HOMEOWNERS ASSOCIATION IS RESPONSIBLE FOR MAINTENANCE OF THE SYSTEMS.
16. THE OPEN SPACE WILL BE DEED RESTRICTED FROM FURTHER SUBDIVISION. THE HOMEOWNERS ASSOCIATION DOCUMENTS AND LANDSCAPE PLANS WILL ADDRESS THE RESTRICTIONS AND MAINTENANCE OF THE OPEN SPACE. A CONSERVATION SMALL BE IN FAVOR OF EAST FALLOWFIELD TOWNSHIP.
17. THE STORMWATER MANAGEMENT SYSTEMS HAVE BEEN DESIGNED TO OBTAIN RUNOFF FOR AN AVERAGE IMPERVIOUS COVERAGE ON THE INDIVIDUAL PROPOSED LOTS EQUAL TO 4,000 SF.
18. THERE IS NO DOCUMENTED 100 YEAR FLOODPLAIN SHOWN ON FEMA PANEL 307 FOR THE SITE.
19. A DEED RESTRICTION WILL BE PLACED ON LOTS THAT CONTAIN NATURAL RESOURCES WHICH WILL PROHIBIT THE ALTERATION OF THE DISTURBANCE AREAS, EXCLUDING THE CONSTRUCTION OF THE MODERATE LOT DEVELOPMENT. THE HOMEOWNER IS RESPONSIBLE FOR THE MAINTENANCE OF THESE AREAS ON THE INDIVIDUAL LOTS TO ENSURE THEIR PRESERVATION.
20. THE HOMEOWNERS ASSOCIATION DOCUMENTS MUST INCLUDE WOODLAND MANAGEMENT MEASURES. THE LONG TERM MANAGEMENT OF AREAS NOT TO BE DISTURBED WILL BE ADDRESSED IN THE DOCUMENTS TO PREVENT ANY REMOVAL OF HEALTHY TREES.
21. THE FOLLOWING REQUIREMENT IS FOR ANY IMPROVEMENT SHOWN IN A PROTECTED NATURAL RESOURCE AREA. STRUCTURES, INFRASTRUCTURE, UTILITIES, SEWAGE DISPOSAL SYSTEMS OR OTHER PROPOSED LAND DISTURBANCE PROGRESS ON THE APPROVED FINAL PLAN SHALL ONLY OCCUR AT THE LOCATIONS SHOWN ON THE PLAN. DAMAGES TO SUCH LOCATIONS SHALL BE REPAIRED AS SOON AS POSSIBLE. ALL DEVELOPMENT IS CONSISTENT WITH THE PROVISIONS OF ARTICLE 1460.1 OF THE EAST FALLOWFIELD TOWNSHIP COMPREHENSIVE ORDINANCE. THIS NOTE SHALL ALSO BE INSERTED IN THE DEEDS OF ALL LOTS CONTAINING PROTECTED NATURAL RESOURCES.
22. THE TWO EXISTING RESIDENCES WILL REMAIN AND BE SITUATED ON LOTS SHOWN AS NUMBERS 71 AND 72. THE NET LOT AREAS OF 1.839 AND 4.826 ACRES SERVE AS PART OF THE RESTRICTED OPEN SPACE. THE DEEDS WILL INCORPORATE RESTRICTIONS TO ENSURE THE GROUNDS CONTINUE AS RESTRICTED OPEN SPACE. IN ADDITION THE DEEDS WILL INCLUDE ADDITIONAL CONVENANTS ADDRESSING THE PURPOSES OF THE TWO EXISTING DWELLINGS AND THEIR PRIVATE USE. THE HISTORICAL DESIGNATIONS WILL BE PLACED ON THE PLANS.
23. THE 30' REAR YARD SETBACK OF THE RESIDENTIAL LOT IS THE MINIMUM SETBACK FROM THE OPEN SPACE FOR ANY STRUCTURE ON ANY INDIVIDUAL LOT.
24. THE APPLICANT IS TO CONTRIBUTE $ 500.00 PER APPROVED DWELLING LOT TO THE PARK AND RECREATION FUND PRIOR TO THE ISSUANCE OF EACH BUILDING PERMIT. IN ADDITION, UPON FINAL PLAN APPROVAL THE APPLICANT SHALL DEPOSIT $ 500.00 FOR APPROVED DWELLING LOT TO BE HELD AS A DEPOSIT FOR THE INSTALLATION OF A PEDESTRIAN CROSSING AT THE PARK AND INSTALLATION OF IMPROVEMENTS PROPOSED AT THE INTERSECTION OF SOUTH CALN AND WEST CHESTER ROADS.
25. ALL DRIVEWAYS ARE TO BE CONSTRUCTED IN ACCORDANCE WITH THE EAST FALLOWFIELD TOWNSHIP ORDINANCE OF THE SUBDIVISION AND LAND DEVELOPMENT ORDINANCE.
26. THE EXISTING SEWER MAIN AND WATER MAIN THAT IS PROPOSED WITH THIS SUBDIVISION WILL BE DEDICATED TO PENNSYLVANIA AMERICAN WATER COMPANY.
27. THE LOCATION OF THE INTERIOR TRAIL LOCATION SHALL BE FIELD ADJUSTED TO AVOID TREES.
28. NO PARKING IS PERMITTED ON THE ROADS PROPOSED WITH RIDGECREST SUBDIVISION.
29. ADDITIONAL RIGHT OF WAY ALONG WEST CHESTER AND SOUTH CALN ROAD IS OFFERED TO EAST FALLOWFIELD TOWNSHIP. THE ADDITIONAL RIGHT-OF-WAY IS NOT TO BE DEDUCTED FROM THE OPEN SPACE AREA.
ADDITIONAL RIGHT-OF-WAY AT THE INTERSECTION OF WEST CHESTER AND SOUTH CALN ROADS IS OFFERED TO EAST FALLOWFIELD TOWNSHIP AS REQUIRED FOR THE INTERSECTION IMPROVEMENTS.
30. IT IS EXPECTED THAT ROCK BLASTING IS REQUIRED FOR CONSTRUCTION OF THE SITE STRICT COMPLIANCE WITH ALL APPLICABLE REGULATIONS WILL BE FOLLOWED.
31. THE SUBDIVISION IS TO BE BUILT IN TWO PHASES. PHASE ONE CONSTRUCTION WILL INCLUDE THE EASTERN TRAIL AND PAVED TRAIL FROM THEIR TO HEDGEWOOD LANE. TEMPORARY TURNAROUNDS WILL BE PROVIDED AT THE SOUTHERN END OF THE SUBWAY ON EDGEWOOD WAY. THE SANITARY SYSTEM WILL BE INSTALLED UP TO AND INCLUDING MANHOLE #24 AND THE SANITARY SEWER PIPE RUN FROM #15 TO #20.
32. THE 200 FOOT WIDE PECO EASEMENT NOTED ON THE PLAN HAS BEEN EXTINGUISHED BY PECO.
33. LOTS 71 & 72 MUST CONNECT TO THE PUBLIC SANITARY SEWER SYSTEM.

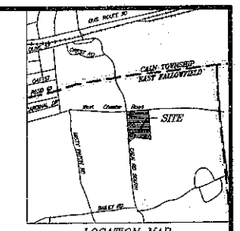


LOCATION MAP
SCALE: 1:8000'

COMMONWEALTH OF PENNSYLVANIA
COUNTY OF CHESTER

On the _____ day of _____ A.D. 20____ before me, the subscriber, a Notary Public of the Commonwealth of Pennsylvania residing in _____ personally appeared _____ who acknowledge himself to be the owner of the property shown on this plan and that he as such he did, he executed the foregoing plan by signing his name by himself as _____ that he is the owner of the designated land, that necessary approval of the plan has been obtained and is endorsed thereon and that he desires that the foregoing plan may be duly recorded.

Notary Public

My Commission Expires

REVIEWED by the Planning Commission of East Fallowfield Township, Chester County, Pa., this _____ day of _____ 20____.

APPROVED by the Board of Supervisors of East Fallowfield Township, Chester County, Pa., this _____ day of _____ 20____.

REVIEWED by the Chester County Planning Commission this _____ day of _____ 20____.

Secretary

APPROVED by the East Fallowfield Township Engineer

Date

Recorded in the Office of the Recorder of Deeds at Chester County at West Chester, Pennsylvania in Plan Book _____ Page _____ on the _____ day of _____ 20____.

(Deputy) Recorder of Deeds

| | | |
|---|---|---|
| 10 | 5-10-2011 | REVISE PER TOWNSHIP CONSULTANT REVIEW LETTER |
| 9 | 3-24-2011 | MODIFY PLAN SET TO REFLECT NEW LOT LAYOUT |
| 8 | 6-13-05 | REVISED PER CONDITIONS OF APPROVAL |
| 7 | 12-21-04 | REVISED PER CCCD REVIEW LETTER DATED 10-27-04 |
| 6 | 6-14-04 | REVISED PER TWP. ENGR. REVIEW LETTER DATED 5-27-04 |
| 5 | 4-28-04 | REVISED PER TWP. ENGR. REVIEW LETTER DATED 4-14-04 |
| 4 | 3-11-04 | REVISED PER TWP. ENGR. REVIEW LETTER DATED 2-27-04 |
| 3 | 1-29-04 | REVISED PER PRELIMINARY/FINAL PLAN SUBMISSION |
| 2 | 10-9-03 | REVISED PER TOWNSHIP ENGR REVIEW LETTER DATED 9-12-03 |
| 1 | 8-28-03 | REVISED HOUSE/ROAD LAYOUT TO SHIFT AWAY FROM EXISTING HOUSE & TO IMPROVE VIEWSHEDS |

PRELIMINARY/FINAL PLAN
TITLE PLAN

# PLAN OF SUBDIVISION FOR RIDGECREST SUBDIVISION

EAST FALLOWFIELD TOWNSHIP — CHESTER COUNTY, PA.


Edward B. Walsh & Associates, Inc.
CIVIL ENGINEERS & SURVEYORS
Lionville Professional Center
125 Devlin Forge Road
Exton, Pennsylvania 19341
Phone (610) 903-0880
Fax (610) 903-0880
www.ebwalshinc.com


| | |
|---|---|
| Project- | 2693 |
| Date- | 1-29-03 |
| Scale- | 1"= 50' |
| Drawn- | R.P.N./SM |
| Checked- | A.J.B. |
| Sheet- | 3 OF 20 |

## SOILS CLASSIFICATION

CoA2 – Chester silt loam, 0 to 3 percent slopes, moderately eroded.
GeA2 – Glenelg channery silt loam, 0 to 3 percent slopes, moderately eroded.
GeB2 – Glenelg channery silt loam, 3 to 8 percent slopes, moderately eroded.
GeC3 – Glenelg channery silt loam, 8 to 15 percent slopes, severely eroded.
GeD3 – Glenelg channery silt loam, 15 to 25 percent slopes, severely eroded.
MoD3 – Manor loam, 15 to 25 percent slopes, severely eroded.
MoF – Manor soils, 25 to 50 percent slopes, severely eroded.
We – Wehadkee silt loam.

## SENSITIVE NATURAL RESOURCES TABLE

| RESOURCE | | WATERSHED #1 AREA | WATERSHED #2 AREA | TOTAL AREA |
|---|---|---|---|---|
| WETLANDS | | 0.45 ACRES | 0 ACRES | 0.45 ACRES |
| WOODLANDS | | 22.81 ACRES | 0.12 ACRES | 22.93 ACRES |
| PRECAUTIONARY SLOPES (15% –25%) | | 6.44 ACRES | 0 ACRES | 6.44 ACRES |
| PROHIBITIVE SLOPES (GREATER THAN 25%) | | 10.22 ACRES | 0 ACRES | 10.22 ACRES |

NOTE: IN AREAS OF RESOURCE OVERLAP BETWEEN WOODLANDS AND STEEP SLOPE WETLANDS THE AREA WAS INCLUDED IN THE STEEP SLOPE OR WETLANDS CATEGORY AND NOT INCLUDED IN THE WOODLANDS ACREAGE.

# PRELIMINARY/FINAL PLAN
# EXISTING FEATURES PLAN

| | | |
|---|---|---|
| 9 | 5–10–2011 | REVISE PER TOWNSHIP CONSULTANT REVIEW LETTER |
| 8 | 3–24–2011 | MODIFY PLAN SET TO REFLECT NEW LOT LAYOUT |
| 7 | 6–13–05 | REVISED PER CONDITIONS OF APPROVAL. |
| 6 | 12–21–04 | REVISED PER CCCD REVIEW LETTER DATED 10–27–04 |
| 5 | 8–14–04 | REVISED PER TWP. ENGR. REVIEW LETTER DATED 5–27–04 |
| 4 | 4–28–04 | REVISED PER TWP. ENGR. REVIEW LETTER DATED 4–14–04 |
| 3 | 1–29–04 | REVISED PER PRELIMINARY/FINAL PLAN SUBMISSION |
| 2 | 10–9–03 | REVISED PER TOWNSHIP ENGR REVIEW LETTER DATED 9–12–03 |
| 1 | 8–26–03 | REVISED HOUSE/ROAD LAYOUT TO SHIFT AWAY FROM EXISTING HOUSE & TO IMPROVE VIEWSHEDS |

PLAN OF SUBDIVISION
FOR
## RIDGECREST SUBDIVISION

EAST FALLOWFIELD TOWNSHIP — CHESTER COUNTY, PA.

Edward B. Walsh & Associates, Inc.
CIVIL ENGINEERS & SURVEYORS
*Lionville Professional Center*
*125 Doulin Forge Road*
*Exton, Pennsylvania 19341*
*Phone (610) 903–0060*
*Fax (610) 903–0080*
www.ebwalshinc.com

*Project–* 2693
*Date–* 1–29–03
*Scale–* 1" = 100'
*Drawn–* R.F.N./JR
*Checked–* A.J.B.
*Sheet–* 4 OF 20

ASSESSMENT MAP 47-6-PARCEL 10 (UPI NO. 47-6-10)

## SOILS CLASSIFICATION

CaA2 – Chester silt loam, 0 to 3 percent slopes, moderately eroded.
GeA2 – Glenelg chomsey silt loam, 0 to 3 percent slopes, moderately eroded.
GeB2 – Glenelg chomsey silt loam, 3 to 8 percent slopes, moderately eroded.
GeC2 – Glenelg chomsey silt loam, 8 to 15 percent slopes, severely eroded.
GeD3 – Glenelg chomsey silt loam, 15 to 25 percent slopes, severely eroded.
MgD3 – Manor loam, 15 to 25 percent slopes, severely eroded.
MgF – Manor soils, 35 to 60 percent slopes, severely eroded.
We – Wehadkee silt loam.

THE GEOLOGIC FORMATION UNDERLYING THE SITE IS THE ALBITE CHLORITE SCHIST (ONC)

## LEGEND

- 430 — EXISTING INDEX CONTOUR
- EXISTING INTERIOR CONTOUR
- 595 — PROPOSED CONTOUR
- EXISTING INLET
- PROPOSED INLET
- EXISTING STORM SEWER PIPE
- PROPOSED STORM SEWER PIPE
- EXISTING STORM MANHOLE
- PROPOSED STORM MANHOLE
- WELL
- PROPOSED MONUMENT
- EXISTING SANITARY MANHOLE
- PROPOSED SANITARY MANHOLE
- S — EXISTING SANITARY SEWER PIPE
- S — PROPOSED SANITARY SEWER PIPE
- PROPOSED SANITARY SEWER SERVICE
- LP — PROPOSED LOW PRESSURE SANITARY SEWER FORCE MAIN
- G — EXISTING GAS LINE
- G — PROPOSED GAS LINE
- E — EXISTING ELECTRIC LINE
- E — PROPOSED ELECTRIC LINE
- W — EXISTING WATER LINE
- W — PROPOSED WATER LINE
- SOILS LINE
- EXISTING CURB
- PROPOSED CURB
- 612.0 — PROPOSED SPOT ELEVATION
- PRECAUTIONARY SLOPES 15% – 25%
- PROHIBITIVE SLOPES 25% >
- EXISTING SIGN
- PROPOSED SIGN
- WATER METER
- WATER VALVE
- EXISTING D-W ENDWALL
- PROPOSED D-W ENDWALL
- EXISTING ENDWALL
- PROPOSED ENDWALL
- WETLAND LIMITS
- AMENDED SOILS
- VISITOR PARKING AREA (SEE DETAIL)

THIS PROJECT IS IN AN EXCEPTIONAL VALUE WATERSHED. EXTREME CARE SHOULD BE EXERCISED IN ALL DISTURBANCE ACTIVITIES TO PREVENT DEGRADATION TO THE WATERS OF THE COMMONWEALTH.

BECAUSE THIS PROJECT IS IN A SPECIALLY PROTECTED EXCEPTIONAL VALUE WATERSHED, UPON COMPLETION OR TEMPORARY CESSATION OF EARTH DISTURBANCE ACTIVITIES, THE PROJECT SITE MUST BE IMMEDIATELY STABILIZED WITH THE APPROPRIATE TEMPORARY OR PERMANENT STABILIZATION.

# PRELIMINARY/FINAL PLAN
# GRADING & UTILITIES PLAN

| | | |
|---|---|---|
| 10 | 5-10-2011 | REVISE PER TOWNSHIP CONSULTANT REVIEW LETTER |
| 9 | 3-24-2011 | MODIFY PLAN SET TO REFLECT NEW LOT LAYOUT |
| 8 | 6-13-05 | REVISED PER CONDITIONS OF APPROVAL |
| 7 | 3-1-05 | REVISED PER CCCD REVIEW COMMENTS |
| 6 | 12-21-04 | REVISED PER CCCD REVIEW LETTER DATED 10-27-04 |
| 5 | 6-14-04 | REVISED PER TWP. ENGR. REVIEW LETTER DATED 5-27-04 |
| 4 | 4-28-04 | REVISED PER TWP. ENGR. REVIEW LETTER DATED 4-14-04 |
| 3 | 1-29-04 | REVISED PER PRELIMINARY/FINAL PLAN SUBMISSION |
| 2 | 10-9-03 | REVISED PER TOWNSHIP ENGR REVIEW LETTER DATED 9-12-03 |
| 1 | 8-26-03 | REVISED HOUSE/ROAD LAYOUT TO SHIFT AWAY FROM EXISTING HOUSE & TO IMPROVE VIEWSHEDS |

PLAN OF SUBDIVISION
FOR
## RIDGECREST SUBDIVISION

EAST FALLOWFIELD TOWNSHIP — CHESTER COUNTY, PA.


Edward B. Walsh & Associates, Inc.
CIVIL ENGINEERS & SURVEYORS
Lionville Professional Center
125 Devlin Forge Road
Exton, Pennsylvania 19341
Phone (610) 903-0060
Fax (610) 903-0080
www.ebwalshinc.com


| | |
|---|---|
| Project- | 2693 |
| Date- | 1-29-03 |
| Scale- | 1"= 50' |
| Drawn- | MT/SM |
| Checked- | A.J.B. |
| Sheet- | 5 OF 20 |

Plotted: 5/12/2011

ASSESSMENT MAP 47-6-10, PARCEL 10 (UPI NO. 47-6-10)

THIS PROJECT IS IN AN EXCEPTIONAL VALUE WATERSHED. EXTREME CARE SHOULD BE EXERCISED IN ALL DISTURBANCE ACTIVITIES TO PREVENT DEGRADATION TO THE WATERS OF THE COMMONWEALTH.

BECAUSE THIS PROJECT IS IN A SPECIALLY PROTECTED EXCEPTIONAL VALUE WATERSHED, UPON COMPLETION OR TEMPORARY CESSATION OF EARTH DISTURBANCE ACTIVITIES, THE PROJECT SITE MUST BE IMMEDIATELY STABILIZED WITH THE APPROPRIATE TEMPORARY OR PERMANENT STABILIZATION.

## SOILS CLASSIFICATION

CdA2 – Chester silt loam, 0 to 3 percent slopes, moderately eroded.
GaA2 – Glenelg channery silt loam, 0 to 3 percent slopes, moderately eroded.
GeB2 – Glenelg channery silt loam, 3 to 8 percent slopes, moderately eroded.
GeC3 – Glenelg channery silt loam, 8 to 15 percent slopes, severely eroded.
GeD3 – Glenelg channery silt loam, 15 to 25 percent slopes, severely eroded.
MgD3 – Manor loam, 15 to 25 percent slopes, severely eroded.
MgF – Manor soils, 35 to 60 percent slopes, severely eroded.
We – Wehadkee silt loam.

THE GEOLOGIC FORMATION UNDERLYING THE SITE IS THE ALBITE CHLORITE SCHIST (JWC)

## LEGEND

- EXISTING INDEX CONTOUR
- EXISTING INTERMOR CONTOUR
- PROPOSED CONTOUR
- EXISTING INLET
- PROPOSED INLET
- EXISTING STORM SEWER PIPE
- PROPOSED STORM SEWER PIPE
- EXISTING STORM MANHOLE
- PROPOSED STORM MANHOLE
- WELL
- PROPOSED MONUMENT
- EXISTING SANITARY MANHOLE
- PROPOSED SANITARY MANHOLE
- EXISTING SANITARY SEWER PIPE
- PROPOSED SANITARY SEWER PIPE
- PROPOSED SANITARY SEWER SERVICE
- PROPOSED LOW PRESSURE SANITARY SEWER FORCE MAIN
- EXISTING GAS LINE
- PROPOSED GAS LINE
- EXISTING ELECTRIC LINE
- PROPOSED ELECTRIC LINE
- EXISTING WATER LINE
- PROPOSED WATER LINE
- SOILS LINE
- EXISTING CURB
- PROPOSED CURB
- PROPOSED SPOT ELEVATION
- PRECAUTIONARY SLOPES 15% – 25%
- PROHIBITIVE SLOPES 25% >
- EXISTING SIGN
- PROPOSED SIGN
- WATER METER
- WATER VALVE
- EXISTING D-W ENDWALL
- PROPOSED D-W ENDWALL
- EXISTING ENDWALL
- PROPOSED ENDWALL
- WETLAND LIMITS
- AMENDED SOILS
- VISITOR PARKING AREA (SEE DETAIL)

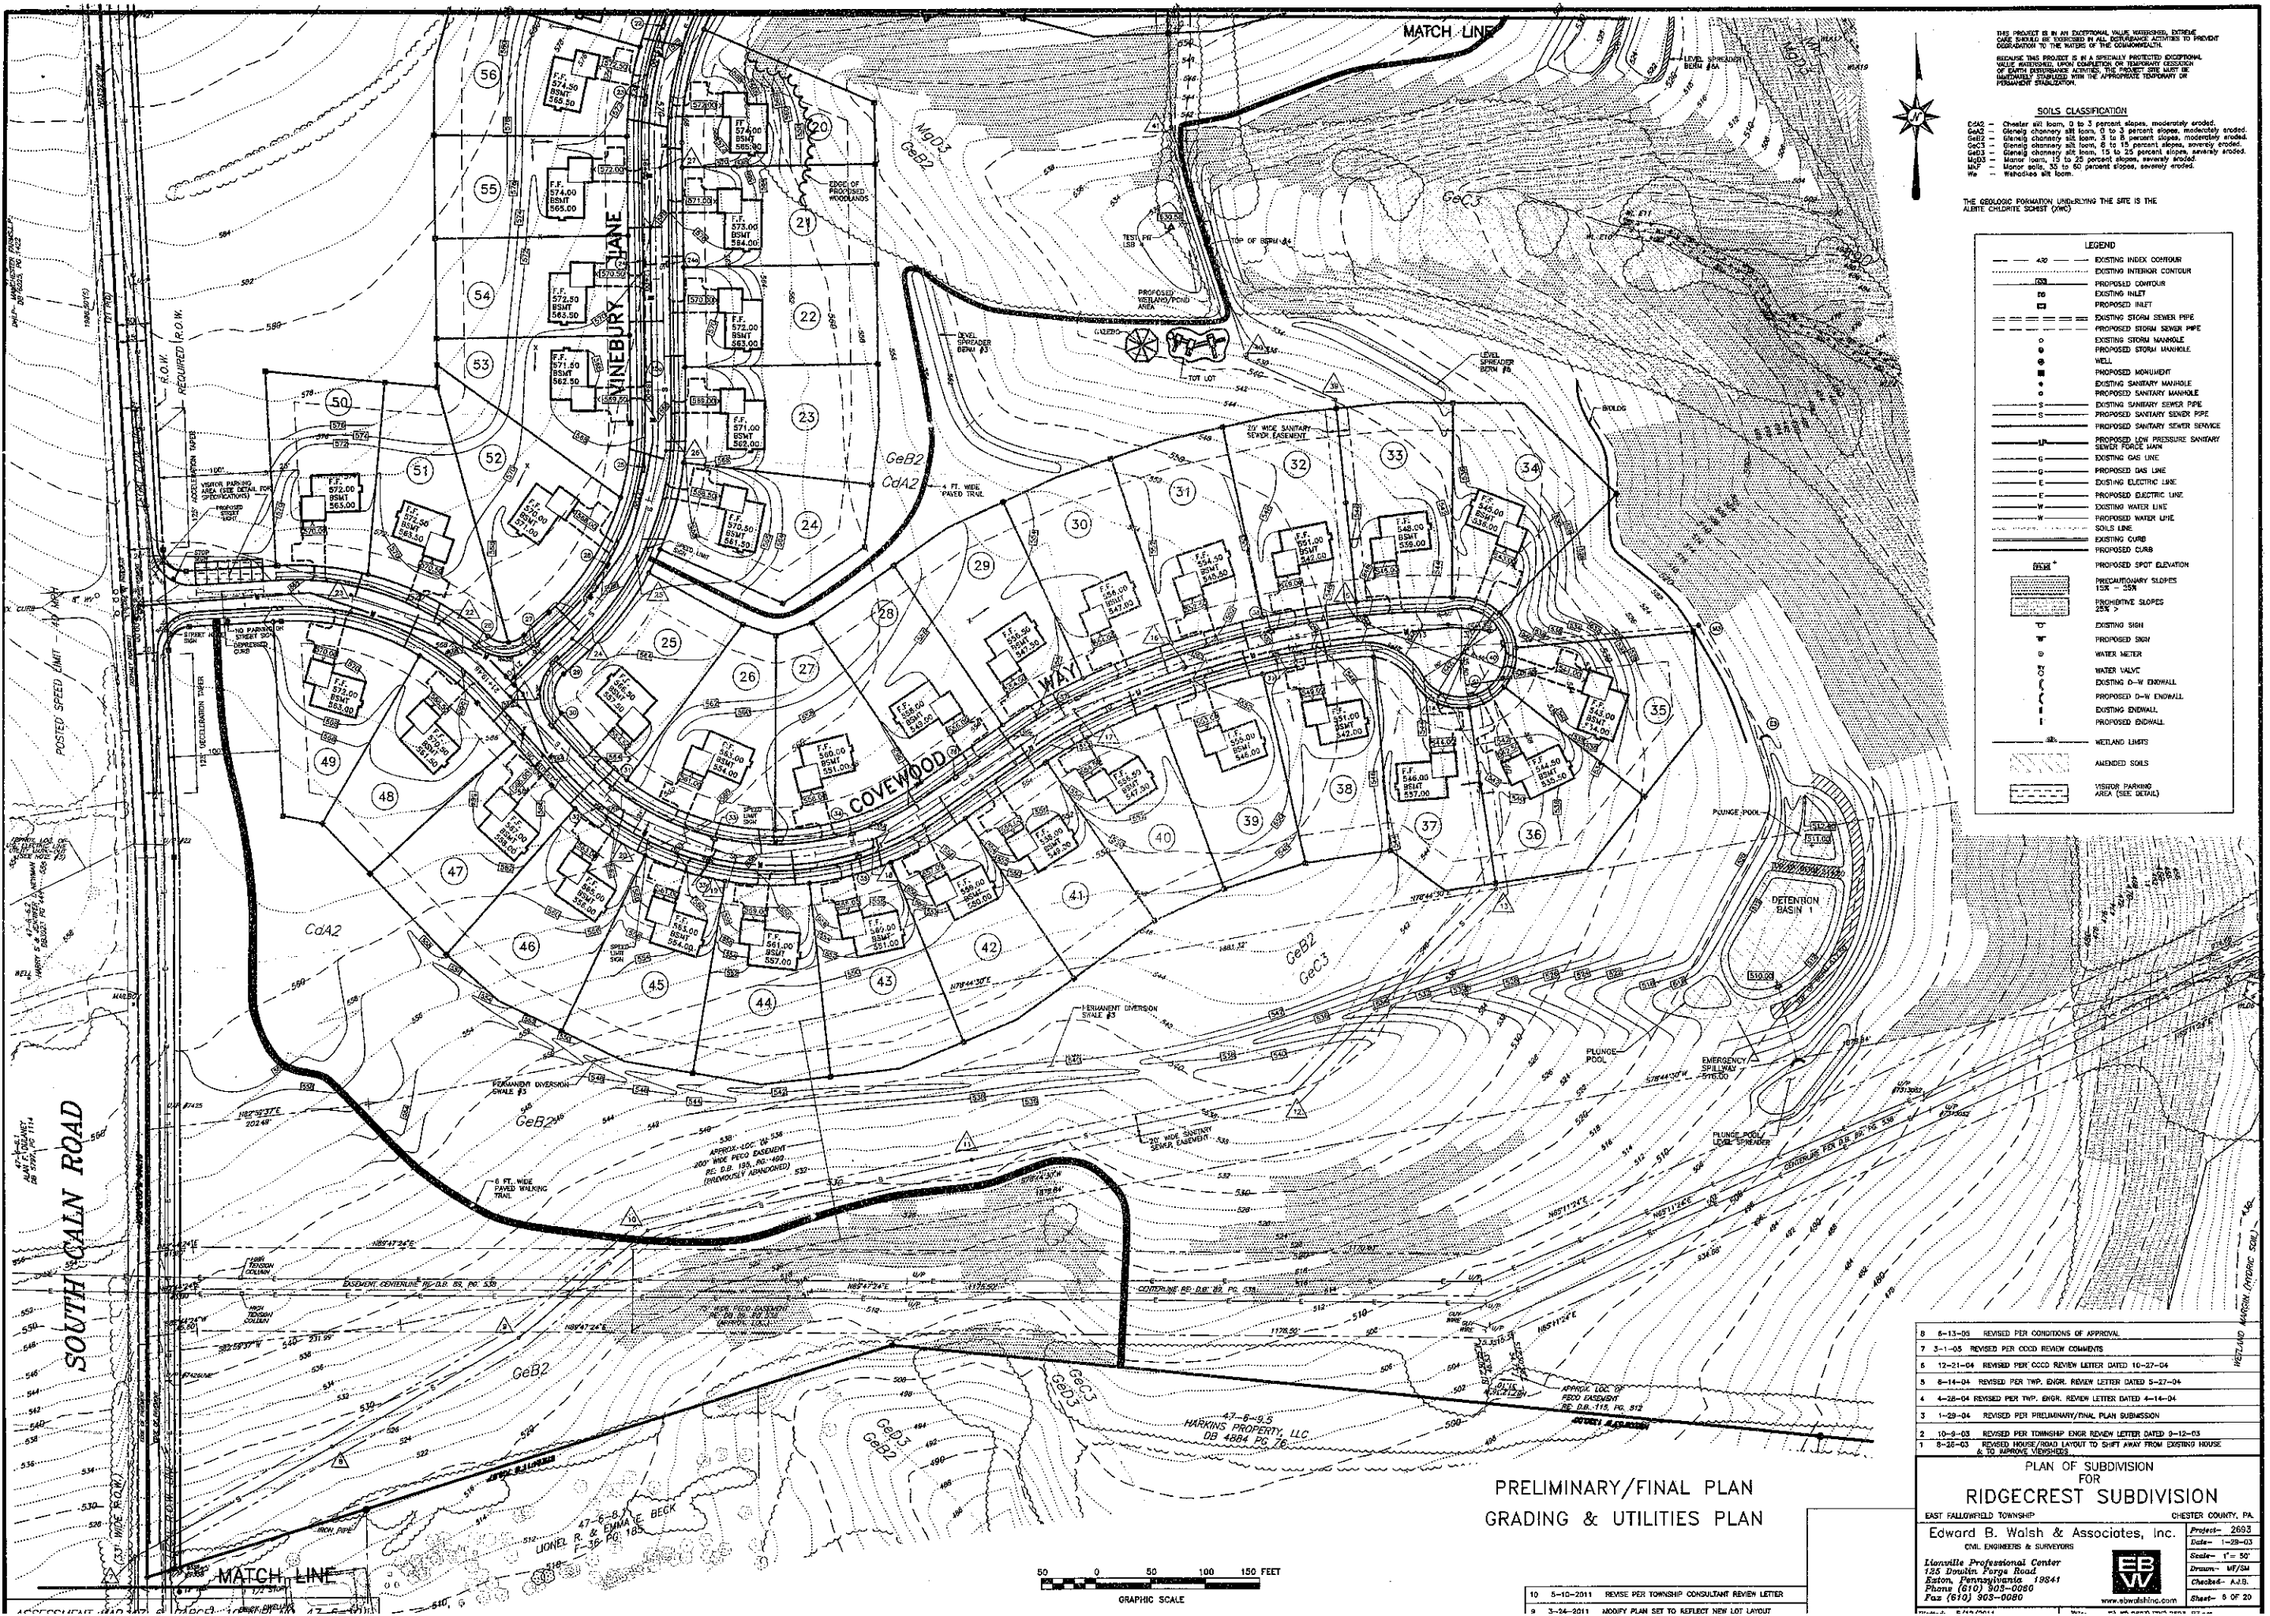


| | | |
|---|---|---|
| 8 | 6-13-05 | REVISED PER CONDITIONS OF APPROVAL |
| 7 | 3-1-05 | REVISED PER CCCD REVIEW COMMENTS |
| 6 | 12-21-04 | REVISED PER CCCD REVIEW LETTER DATED 10-27-04 |
| 5 | 8-14-04 | REVISED PER TWP. ENGR. REVIEW LETTER DATED 5-27-04 |
| 4 | 4-28-04 | REVISED PER TWP. ENGR. REVIEW LETTER DATED 4-14-04 |
| 3 | 1-29-04 | REVISED PER PRELIMINARY/FINAL PLAN SUBMISSION |
| 2 | 10-9-03 | REVISED PER TOWNSHIP ENGR REVIEW LETTER DATED 9-12-03 |
| 1 | 8-26-03 | REVISED HOUSE/ROAD LAYOUT TO SHIFT AWAY FROM EXISTING HOUSE & TO IMPROVE VIEWSHEDS. |

PRELIMINARY/FINAL PLAN
GRADING & UTILITIES PLAN

| | | |
|---|---|---|
| 10 | 5-10-2011 | REVISE PER TOWNSHIP CONSULTANT REVIEW LETTER |
| 9 | 3-24-2011 | MODIFY PLAN SET TO REFLECT NEW LOT LAYOUT |

PLAN OF SUBDIVISION
FOR
# RIDGECREST SUBDIVISION

EAST FALLOWFIELD TOWNSHIP — CHESTER COUNTY, PA.


Edward B. Walsh & Associates, Inc.
CIVIL ENGINEERS & SURVEYORS
Llanville Professional Center
135 Doulin Forge Road
Exton, Pennsylvania 19341
Phone (610) 903-0060
Fax (610) 903-0080
www.ebwalshinc.com


| | |
|---|---|
| Project- | 2693 |
| Date- | 1-29-03 |
| Scale- | 1"= 50' |
| Drawn- | WF/DM |
| Checked- | A.J.B. |
| Sheet- | 5 OF 20 |

THIS PROJECT IS IN AN EXCEPTIONAL VALUE WATERSHED. EXTREME CARE CANNOT BE EXERCISED IN ALL CONTAINING ACTIVITIES TO PREVENT DEGRADATION TO THE WATERS OF THE COMMONWEALTH.

BECAUSE THIS PROJECT IS IN A SPECIALLY PROTECTED EXCEPTIONAL VALUE WATERSHED, UPON COMPLETION OR TEMPORARY CESSATION OF EARTH DISTURBANCE ACTIVITIES, THE PROJECT SITE MUST BE IMMEDIATELY STABILIZED WITH THE APPROPRIATE TEMPORARY OR PERMANENT STABILIZATION.

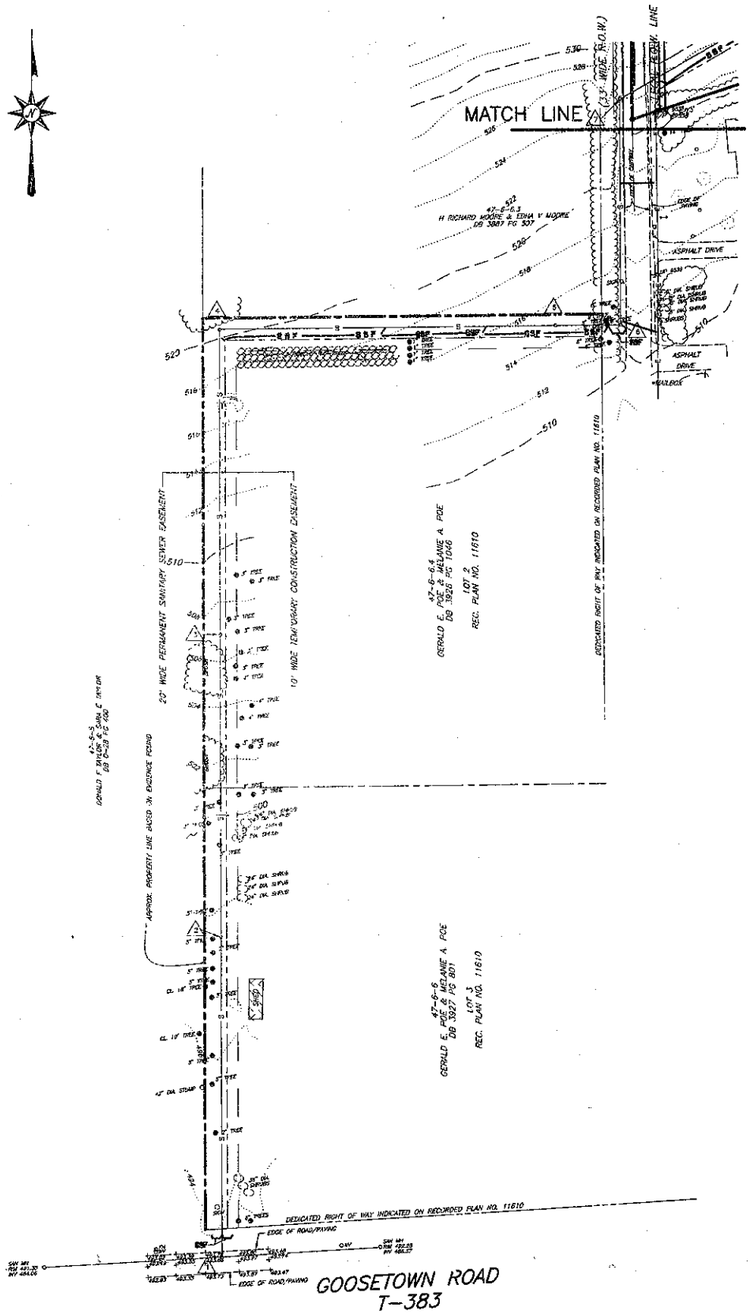


## SOILS CLASSIFICATION

CaA2 – Chester silt loam, 0 to 3 percent slopes, moderately eroded.
GeA3 – Glenelg channery silt loam, 0 to 3 percent slopes, moderately eroded.
GeB2 – Glenelg channery silt loam, 3 to 8 percent slopes, moderately eroded.
GeC3 – Glenelg channery silt loam, 8 to 15 percent slopes, severely eroded.
GeD3 – Glenelg channery silt loam, 15 to 25 percent slopes, severely eroded.
MgD3 – Manor loam, 15 to 25 percent slopes, severely eroded.
MgF – Manor soils, 35 to 60 percent slopes, severely eroded.
Wo – Wehadkee silt loam.

THE GEOLOGIC FORMATION UNDERLYING THE SITE IS THE ALBITE CHLORITE SCHIST (WKC)

## LEGEND

- EXISTING INDEX CONTOUR
- EXISTING INTERMOR CONTOUR
- PROPOSED CONTOUR
- EXISTING INLET
- PROPOSED INLET
- EXISTING STORM SEWER PIPE
- PROPOSED STORM SEWER PIPE
- EXISTING STORM MANHOLE
- PROPOSED STORM MANHOLE
- WELL
- PROPOSED MONUMENT
- EXISTING SANITARY MANHOLE
- PROPOSED SANITARY MANHOLE
- EXISTING SANITARY SEWER PIPE
- PROPOSED SANITARY SEWER PIPE
- PROPOSED SANITARY SEWER SERVICE
- PROPOSED LOW PRESSURE SANITARY SEWER FORCE MAIN
- EXISTING GAS LINE
- PROPOSED GAS LINE
- EXISTING ELECTRIC LINE
- PROPOSED ELECTRIC LINE
- EXISTING WATER LINE
- PROPOSED WATER LINE
- SOILS LINE
- EXISTING CURB
- PROPOSED CURB
- PROPOSED SPOT ELEVATION
- PRECAUTIONARY SLOPES 15% – 25%
- PROHIBITIVE SLOPES 25% >
- EXISTING SIGN
- PROPOSED SIGN
- WATER METER
- WATER VALVE
- EXISTING D-W ENDWALL
- PROPOSED D-W ENDWALL
- EXISTING ENDWALL
- PROPOSED ENDWALL
- WETLAND LIMITS
- AMENDED SOILS
- VISITOR PARKING AREA (SEE DETAIL)

50 0 50 100 150 FEET
GRAPHIC SCALE

# PRELIMINARY/FINAL PLAN
# OFFSITE SANITARY SEWER EXTENSION PLAN

| | | |
|---|---|---|
| 10 | 5-10-2011 | REVISE PER TOWNSHIP CONSULTANT REVIEW LETTER |
| 9 | 3-24-2011 | MODIFY PLAN SET TO REFLECT NEW LOT LAYOUT |
| 8 | 6-13-05 | REVISED PER CONDITIONS OF APPROVAL |
| 7 | 3-1-05 | REVISED PER CCCD REVIEW COMMENTS |
| 6 | 12-21-04 | REVISED PER CCCD REVIEW LETTER DATED 10-27-04 |
| 5 | 8-14-04 | REVISED PER TWP. ENGR. REVIEW LETTER DATED 5-27-04 |
| 4 | 4-28-04 | REVISED PER TWP. ENGR. REVIEW LETTER DATED 4-14-04 |
| 3 | 1-29-04 | REVISED PER PRELIMINARY/FINAL PLAN SUBMISSION |
| 2 | 10-8-03 | REVISED PER TOWNSHIP ENGR REVIEW LETTER DATED 9-12-03 |
| 1 | 8-25-03 | REVISED HOUSE/ROAD LAYOUT TO SHIFT AWAY FROM EXISTING HOUSE & TO IMPROVE VIEWSHEDS |

PLAN OF SUBDIVISION
FOR
## RIDGECREST SUBDIVISION

EAST FALLOWFIELD TOWNSHIP — CHESTER COUNTY, PA.


Edward B. Walsh & Associates, Inc.
CIVIL ENGINEERS & SURVEYORS
*Lionville Professional Center*
*125 Doulin Forge Road*
*Exton, Pennsylvania 19341*
*Phone (610) 903-0060*
*Fax (610) 903-0080*
www.ebwalshinc.com


*Project*– 2693
*Date*– 1-29-03
*Scale*– 1"= 50'
*Drawn*– MF/SH
*Checked*– A.J.B.
*Sheet*– 7 OF 20

ASSESSMENT MAP 47-6 PARCEL 10 (UPI NO. 47-6-10)

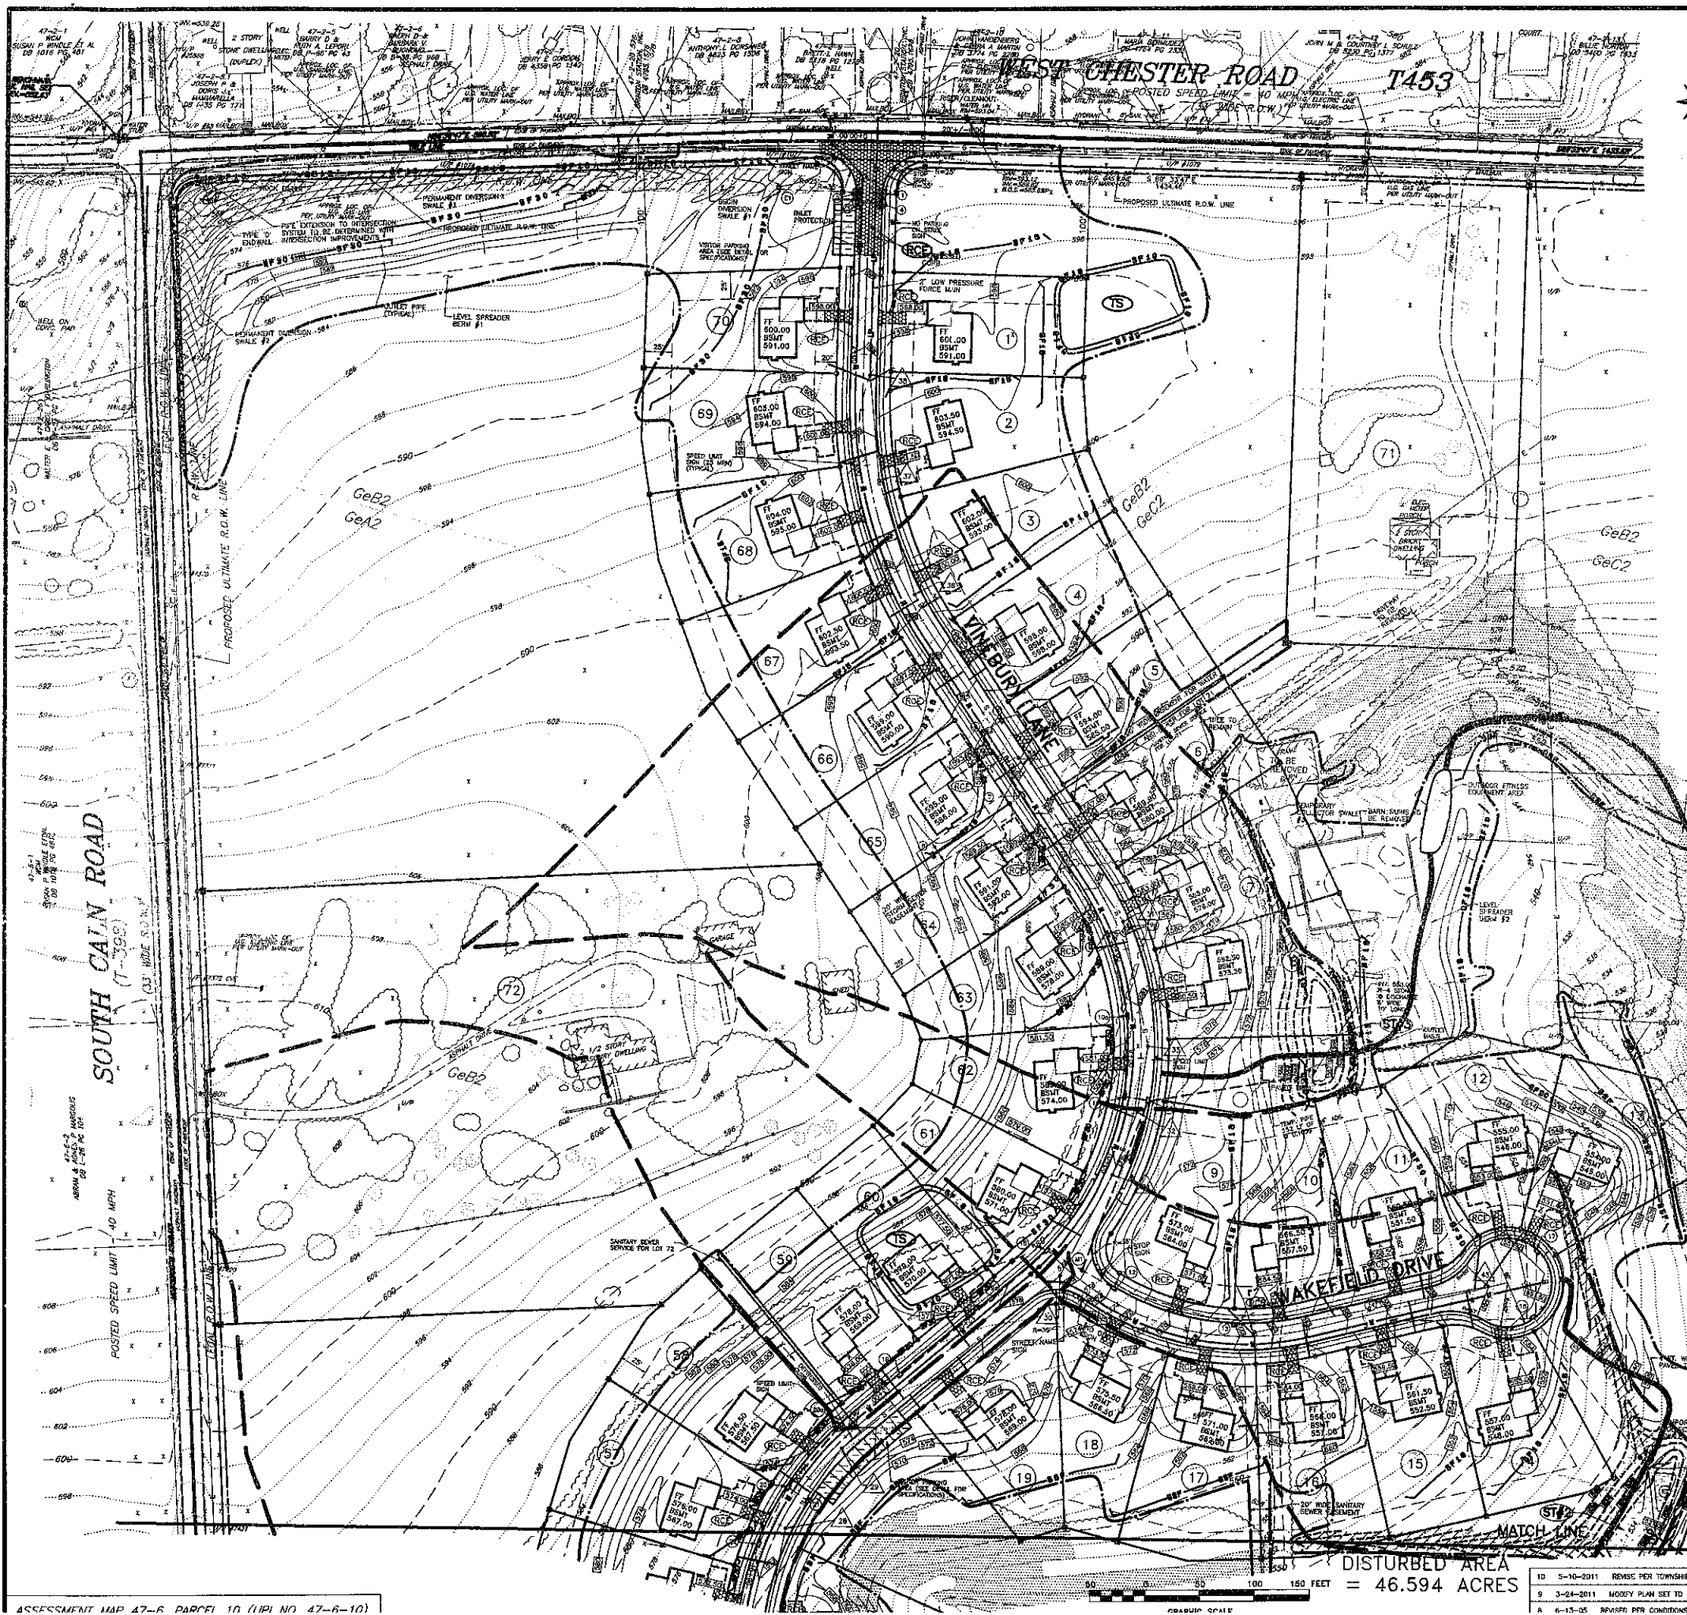


## SOILS CLASSIFICATION

GaA2 – Chester silt loam, 0 to 3 percent slopes, moderately eroded.
GaB2 – Glenelg channery silt loam, 0 to 3 percent slopes, moderately eroded.
GeB2 – Glenelg channery silt loam, 3 to 8 percent slopes, moderately eroded.
GeC2 – Glenelg channery silt loam, 8 to 15 percent slopes, severely eroded.
GeD3 – Glenelg channery silt loam, 15 to 25 percent slopes, severely eroded.
MgE3 – Manor loam, 15 to 25 percent slopes, severely eroded.
MkF – Manor soils, 25 to 60 percent slopes, severely eroded.
Wa – Wehadkee silt loam.

## LEGEND

- EXISTING INDEX CONTOUR
- EXISTING INTERIM CONTOUR
- PROPOSED CONTOUR
- EXISTING INLET
- PROPOSED INLET
- EXISTING STORM SEWER PIPE
- PROPOSED STORM SEWER PIPE
- EXISTING STORM MANHOLE
- PROPOSED STORM MANHOLE
- WELL
- PROPOSED HYDRANT
- EXISTING SANITARY MANHOLE
- PROPOSED SANITARY MANHOLE
- EXISTING SANITARY SEWER PIPE
- PROPOSED SANITARY SEWER PIPE
- PROPOSED SANITARY STUBS SERVICE
- PROPOSED LOW PRESSURE SANITARY SEWER FORCE MAIN
- EXISTING GAS LINE
- PROPOSED GAS LINE
- EXISTING ELECTRIC LINE
- PROPOSED ELECTRIC LINE
- EXISTING WATER LINE
- PROPOSED WATER LINE
- SOILS LINE
- EXISTING CURB
- PROPOSED CURB
- 525.0 PROPOSED SPOT ELEVATION
- PRECAUTIONARY SLOPES 15% – 25%
- PROHIBITIVE SLOPES 25% +
- EXISTING SIGN
- PROPOSED SIGN
- WATER METER
- WATER VALVE
- EXISTING D-W ENDWALL
- PROPOSED D-W ENDWALL
- EXISTING ENDWALL
- PROPOSED ENDWALL
- WETLAND LIMITS
- ANDRESS SOILS
- VISITOR PARKING AREA (SEE DETAIL)

## EROSION & SEDIMENTATION GENERAL NOTES

1. North American Green S 75 Blanket shall be installed on all disturbed areas 33% and greater.
2. The operator shall remove from the site, recycle, or dispose of all building material and wastes in accordance with the Department's Solid Waste Management Regulations at 25 Pa. Code 280.1 et seq. 271.1 et. seq. and 287.1 et seq. The contractor shall not bury, dump, or discharge any building material wastes at the site.
3. The Chester County Conservation District shall inspect the site prior to the removal of any erosion and sedimentation controls.
4. All pumped or sediment laden water or potentially sediment laden water shall be through a sediment control BMP, such as a pumped water filter bag discharging over non-disturbed areas.
5. An area shall be considered to have achieved final stabilization when it has a minimum uniform 70% perennial vegetative cover or other permanent non-vegetative cover with a density sufficient to resist accelerated surface erosion and subsurface characteristics sufficient to resist sliding and other movements. Immediately after earth disturbance activities cease, the operator shall stabilize any areas disturbed by the activities. During non-germinating periods, mulch must be applied at the specified rates. Disturbed areas which are not at finished grade or which will not be redisturbed within 14 days shall be stabilized in accordance with the permanent vegetative stabilization specifications.
6. Any dirt tracked onto existing roads must be cleaned up immediately.

## EROSION & SEDIMENTATION CONTROL LEGEND

- LIMIT OF DISTURBANCE & NPDES BOUNDARY
- SF18 — 18" SILT FENCE FOR ROADWAY CONSTRUCTION
- SF18 — 18" SILT FENCE FOR LOT CONSTRUCTION
- SF30 — 30" SILT FENCE FOR ROADWAY CONSTRUCTION
- SF30 — 30" SILT FENCE FOR LOT CONSTRUCTION
- SSF — SUPER SILT FENCE FOR ROADWAY CONSTRUCTION
- SSF — SUPER SILT FENCE FOR LOT CONSTRUCTION
- RF — ROCK FILTER
- IP — INLET PROTECTION
- TS — TOPSOIL STOCKPILE
- RCE — ROCK CONSTR. ENTRANCE
- RD — ROCK ENERGY DISSIPATOR
- IC — INTERCEPTOR CHANNEL
- RCB — ROCK CHECK BERM
- TR — TEMPORARY RISER
- SB — SEDIMENT BASIN
- CLEAN OUT STAKE
- EROSION CONTROL BLANKET NAG S75 ON EMBANKMENTS (OR APPROVED EQUIVALENT)
- EROSION CONTROL BLANKET NAG C125 OR APPROVED EQUAL
- EROSION CONTROL BLANKET NAG SC250 OR APPROVED EQUAL
- RIP RAP
- SEDIMENT BASIN/TRAP DRAINAGE AREA BOUNDARY

NOTE: PAVED DEFLECTOR BERMS ARE TO BE INSTALLED AT ALL INLETS.

## ROADS, PHASE 2/ASSOCIATED IMPROVEMENTS & LOTS CONSTRUCTION SEQUENCE

1. All earth disturbance activities shall proceed in accordance with the following sequence. Each stage shall be completed before any following stage is initiated. Clearing and grubbing shall be limited only to trees onset described in each stage.
2. At least 7 days before starting any earth disturbance activities, the operator shall invite all contractors involved in those activities, including the Land Owner, all appropriate Municipal Officials, the Erosion and Sedimentation Control Plan preparer and a representative of the Chester County Conservation District, to an on-site pre-construction meeting.
2. Flag the limit of disturbance.
3. Install the stabilized rock construction entrances. (Minimum length 100 ft.)
4. Install silt fence for road construction at locations shown. Install tree protection fence along limit of disturbance in all wooded areas. Prior to clearing Township staff must be notified to inspect L.O.D. to verify if additional specimen trees can be saved. Provide orange construction fence around barn areas to prevent disturbance during lot development.
5. Perform clearing necessary for construction of sediment traps and diversion swales.
6. Begin removal of topsoil in locations where detention basin/sediment traps are to be constructed. Only areas necessary to gain access to the traps can be disturbed. Topsoil is to be stockpiled in the designated locations. Stockpile height not to exceed 35 feet and side slopes must be 2:1 or flatter. Upon completion of stockpiling, seed and mulch with temporary seed mix. Install silt fence around stockpile.
7. Install sediment traps 2 & 3. Make operational in accordance with the details. The traps must be stabilized and functioning properly prior to any further earth disturbance activities. Upon installation of the temporary sediment basin riser(s), an immediate inspection of the riser(s) shall be conducted by a qualified site representative and the Chester County Conservation District shall be notified in writing that the proper riser is installed and sealed, per plan. Sediment basins must be protected from unauthorized acts of third parties.
8. Install permanent diversion swales 1 and 2 along with storm sewer piping to existing inlet at intersection and make operational. Install rock filter at outfall
9. Install permanent diversion swale 3 and temporary collector swales 1, 2 & 3 and make operational.
10. Begin removal of topsoil in areas to be disturbed for the phase under construction (roads and lots to back of houses) only lots noted in #18. stockpile soil in accordance with requirements previously established. Stabilize disturbed areas immediately upon completion of grading.
11. Perform earthmoving operations to establish rough subgrade of roads and pads for lots except for lots noted in #18. Stabilize disturbed areas immediately following earthmoving in each area.
12. Install storm sewer system and make operational. Install temporary pipe from inlet #14 to sediment trap #3. Block invert to maintain #1.
13. Install final protection on inlets 42, 44, 44a and 44b.
14. Install water and sanitary sewer mains and services up to right-of-way.
15. Install curbing.
16. Perform demolition of existing barn
17. Provide orange construction fence around level spreader berm areas to prevent disturbance during lot development.
18. House construction may begin only on the following lots during roadway construction. 1 & 2. The remaining lots may be graded to promote house pads except for the following lots, 7, 8 & 13. Any lot that is disturbed to provide pad must be stabilized with temporary seed mix immediately upon completion of grading.
19. Fine grade road subgrade and begin base course installation. House construction may begin in areas where base course is installed.
20. Pave roadways with binder course and install paved deflector berms.
21. Install other utilities required to service the site. Stabilize roadside shoulders.
22. Install working trails and stabilize disturbed areas.
23. Upon completion of individual lot/house construction, stabilize disturbed areas w lot with permanent seed mix and mulch.
24. After completion of lot development for particular areas, install street trees.
25. Stabilize all disturbed areas with permanent seed mix and mulch.
26. Remove sediment traps 2 & 3. Remove the temporary diversion swales and temporary pipe from inlet #14. Make permanent pipe run operational.
27. Install level spreader berms and biologs. Stabilize any disturbed areas immediately with permanent seed mix.
28. Remove silt fence and other temporary controls.
29. Install wetlands plantings in level spreader berm areas.
30. Pave roadways with the wearing courses.

IN THIS AREA THE TRAIL IS TO BE INSTALLED ON AN EXISTING FARM DRIVE AND THEREFORE NO EARTHWORK IS PROPOSED.

THIS PROJECT IS IN AN EXCEPTIONAL VALUE WATERSHED. EXTREME CARE SHOULD BE EXERCISED IN ALL DISTURBANCE ACTIVITIES TO PREVENT DEGRADATION OF THE WATERS OF THE COMMONWEALTH.

UPON COMPLETION THIS PROJECT IS IN A SPECIALLY PROTECTED EXCEPTIONAL VALUE WATERSHED. UPON COMPLETION OR TEMPORARY CESSATION OF ALL DISTURBANCE ACTIVITIES, THE PROJECT SITE MUST BE PERMANENTLY STABILIZED WITH THE APPROPRIATE TEMPORARY OR PERMANENT STABILIZATION.

THE NPDES BOUNDARY IS EQUAL TO THE OUTER PERIMETER BOUNDARY OF THE SITE, AND ANY OFF-SITE AREAS WITHIN THE LIMITS OF DISTURBANCE THAT ARE THE RESPONSIBILITY OF THE DEVELOPER TO INSTALL INCLUDING OFF-SITE FACILITIES SUCH AS UTILITIES AND ROADWAY IMPROVEMENTS.

ACT 187 SERIAL NUMBER 0771316, 0771311
Edward B. Walsh & Associates, Inc. does not guarantee the accuracy of the locations for existing subsurface utility lines, structures, etc. shown on the plans. Nor does E.B. Walsh & Assoc., Inc. guarantee that all subsurface utility lines, structures, etc. are shown.

Contractor shall verify the location and exactness of all subsurface utility lines, structures, etc. before the start of work, by calling the Pennsylvania One Call System at 1-800-242-1776.

PENNSYLVANIA ONE CALL SYSTEM, INC. 1-800-242-1776 CALL 3 DAYS BEFORE YOU DIG

# PRELIMINARY/FINAL PLAN
# EROSION & SEDIMENTATION CONTROL PLAN

| | | |
|---|---|---|
| 7 | 3-1-05 | REVISED PER CCCD REVIEW COMMENTS |
| 6 | 12-21-04 | REVISED PER CCCD REVIEW LETTER DATED 10-27-04 |
| 5 | 6-14-04 | REVISED PER TWP. ENGR. REVIEW LETTER DATED 5-27-04 |
| 4 | 4-28-04 | REVISED PER TWP. ENGR. REVIEW LETTER DATED 4-14-04 |
| 3 | 1-29-04 | REVISED PER PRELIMINARY/FINAL PLAN SUBMISSION |
| 2 | 10-9-03 | REVISED PER TOWNSHIP ENGR REVIEW LETTER DATED 9-12-03 |
| 1 | 8-25-03 | REVISED HOUSE/ROAD LAYOUT TO SHIFT AWAY FROM EXISTING HOUSE & TO IMPROVE VISIBILITY |
| 10 | 5-10-2011 | REVISE PER TOWNSHIP CONSULTANT REVIEW LETTER |
| 9 | 3-24-2011 | MODIFY PLAN SET TO REFLECT NEW LOT LAYOUT |
| 8 | 6-13-05 | REVISED PER CONDITIONS OF APPROVAL |

PLAN OF SUBDIVISION
FOR
# RIDGECREST SUBDIVISION

EAST FALLOWFIELD TOWNSHIP — CHESTER COUNTY, PA.

Edward B. Walsh & Associates, Inc.
CIVIL ENGINEERS & SURVEYORS
Lionville Professional Center
126 Doughin Forge Road
Exton, Pennsylvania 19341
Phone (610) 903-0060
Fax (610) 903-0080
www.ebwalshinc.com

Project– 2693
Date– 1-29-03
Scale– 1" = 50'
Drawn– SLM
Checked– A.J.B.
Sheet– 8 OF 20

Revised: 5/13/2011

ASSESSMENT MAP 47-6 PARCEL 10 (UPI NO. 47-6-10)

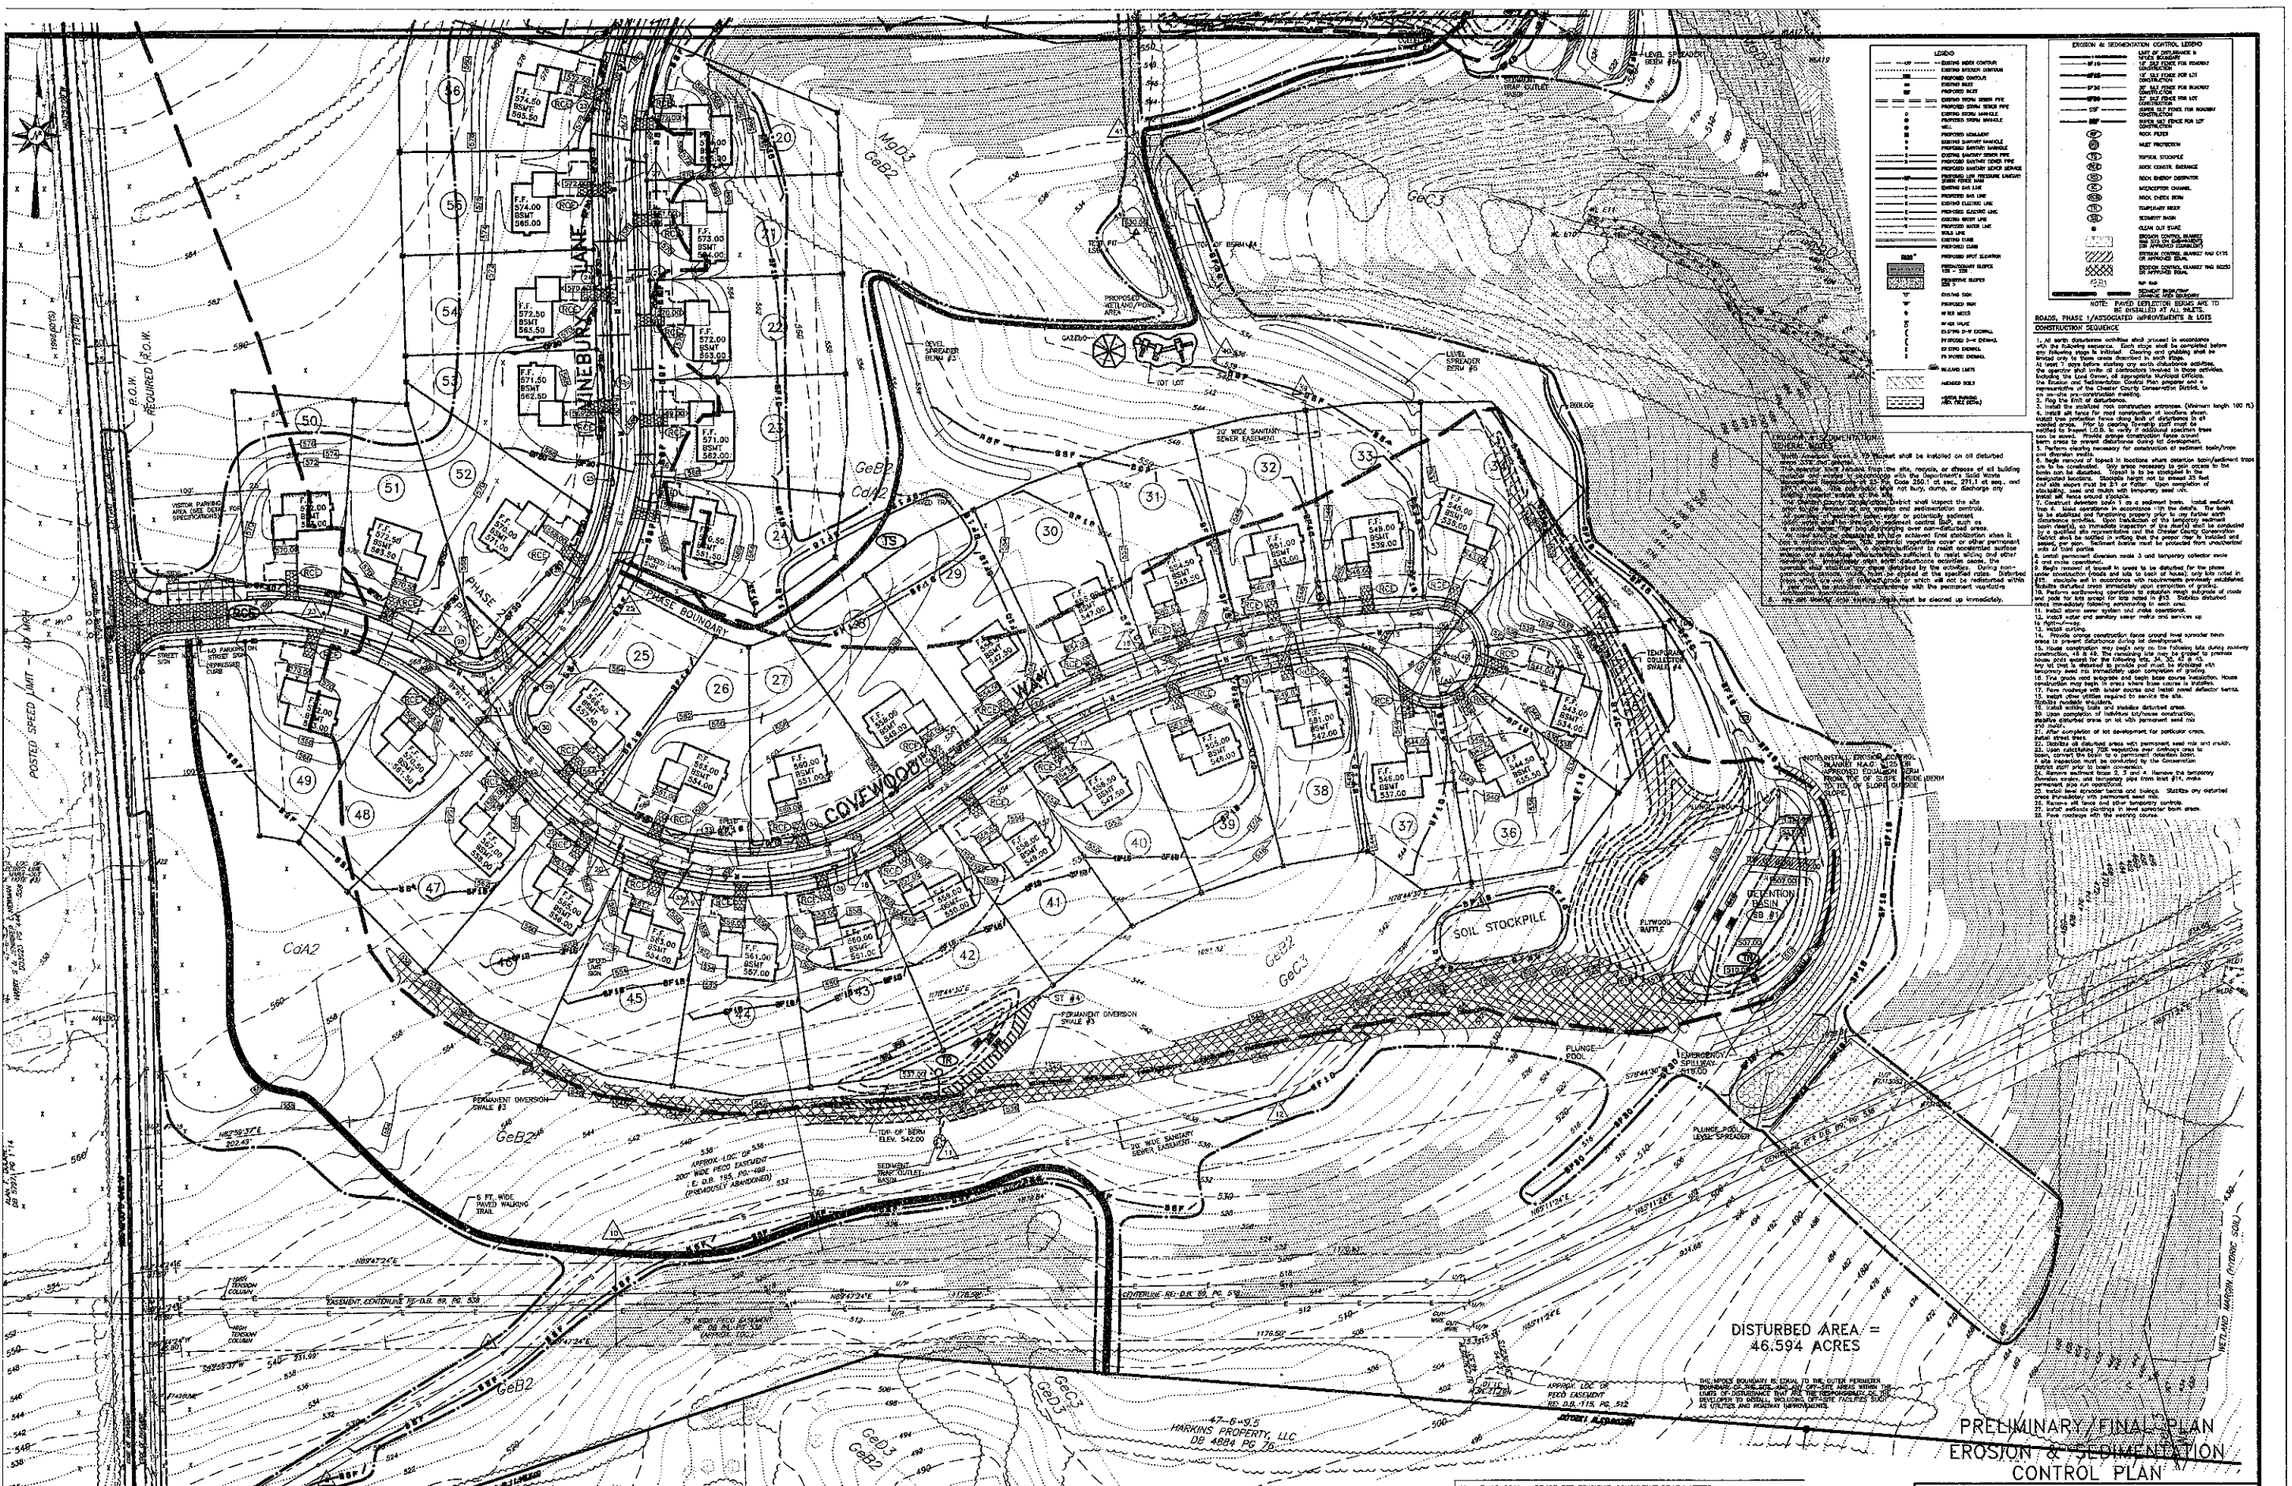


THIS PROJECT IS IN AN EXCEPTIONAL VALUE WATERSHED. EXTREME CARE SHOULD BE EXERCISED IN ALL DISTURBANCE ACTIVITIES TO PREVENT DEGRADATION TO THE WATERS OF THE COMMONWEALTH.

BECAUSE THIS PROJECT IS IN A NATIONALLY PROTECTED EXCEPTIONAL VALUE WATERSHED, UPON COMPLETION OR TEMPORARY CESSATION OF EARTH DISTURBANCE ACTIVITIES, THE PROJECT SITE MUST BE IMMEDIATELY STABILIZED WITH THE APPROPRIATE TEMPORARY OR PERMANENT STABILIZATION.

ACT 187 SERIAL NUMBER 0771316, 0771311
Edward B. Walsh & Associates, Inc. does not guarantee the accuracy of the locations for existing subsurface utility lines, structures, etc. shown on this plan, nor does E.B. Walsh & Assoc., Inc. guarantee that all subsurface utility lines, structures, etc. are shown.

Contractor must verify the location and elevations of all subsurface utility lines, structures, etc. before the start of work, by calling the Pennsylvania One Call System at 1-800-242-1776.

PENNSYLVANIA ONE CALL SYSTEM, INC. SERIAL NUMBER 0771316

## SOILS CLASSIFICATION

| | |
|---|---|
| CoA2 | Chester silt loam, 0 to 3 percent slopes, moderately eroded. |
| GeB2 | Glenelg channery silt loam, 0 to 3 percent slopes, moderately eroded. |
| GeC2 | Glenelg channery silt loam, 3 to 8 percent slopes, moderately eroded. |
| GeC3 | Glenelg channery silt loam, 8 to 15 percent slopes, severely eroded. |
| GeD3 | Glenelg channery silt loam, 15 to 25 percent slopes, severely eroded. |
| MgD3 | Mohnton loam, 15 to 25 percent slopes, severely eroded. |
| MgF | Mohnton soils, 25 to 60 percent slopes, severely eroded. |
| Ww | Wehadkee silt loam. |

| | | |
|---|---|---|
| 10 | 5-10-2011 | REVISE PER TOWNSHIP CONSULTANT REVIEW LETTER |
| 9 | 3-24-2011 | MODIFY PLAN SET TO REFLECT NEW LOT LAYOUT |
| 8 | 6-13-06 | REVISED PER CONDITIONS OF APPROVAL |
| 7 | 3-1-05 | REVISED PER CCCD REVIEW COMMENTS |
| 6 | 12-21-04 | REVISED PER CCCD REVIEW LETTER DATED 10-27-04 |
| 5 | 6-14-04 | REVISED PER TWP. ENGR. REVIEW LETTER DATED 5-27-04 |
| 4 | 4-28-04 | REVISED PER TWP. ENGR. REVIEW LETTER DATED 4-14-04 |
| 3 | 1-29-04 | REVISED PER PRELIMINARY/FINAL PLAN SUBMISSION |
| 2 | 10-9-03 | REVISED PER TOWNSHIP ENGR REVIEW LETTER DATED 9-12-03 |
| 1 | 8-28-03 | REVISED HOUSE/ROAD LAYOUT TO SHIFT AWAY FROM EXISTING HOUSE |

PLAN OF SUBDIVISION
FOR
# RIDGECREST SUBDIVISION

EAST FALLOWFIELD TOWNSHIP — CHESTER COUNTY, PA.


Edward B. Walsh & Associates, Inc.
CIVIL ENGINEERS & SURVEYORS
Lionville Professional Center
126 Doulin Forge Road
Exton, Pennsylvania 19341
Phone (610) 903-0050
Fax (610) 903-0080
www.ebwalshinc.com


| | |
|---|---|
| Project- | 2693 |
| Date- | 1-29-03 |
| Scale- | 1"= 50 |
| Drawn- | SLM |
| Checked- | A.J.B. |
| Sheet- | 9 OF 20 |

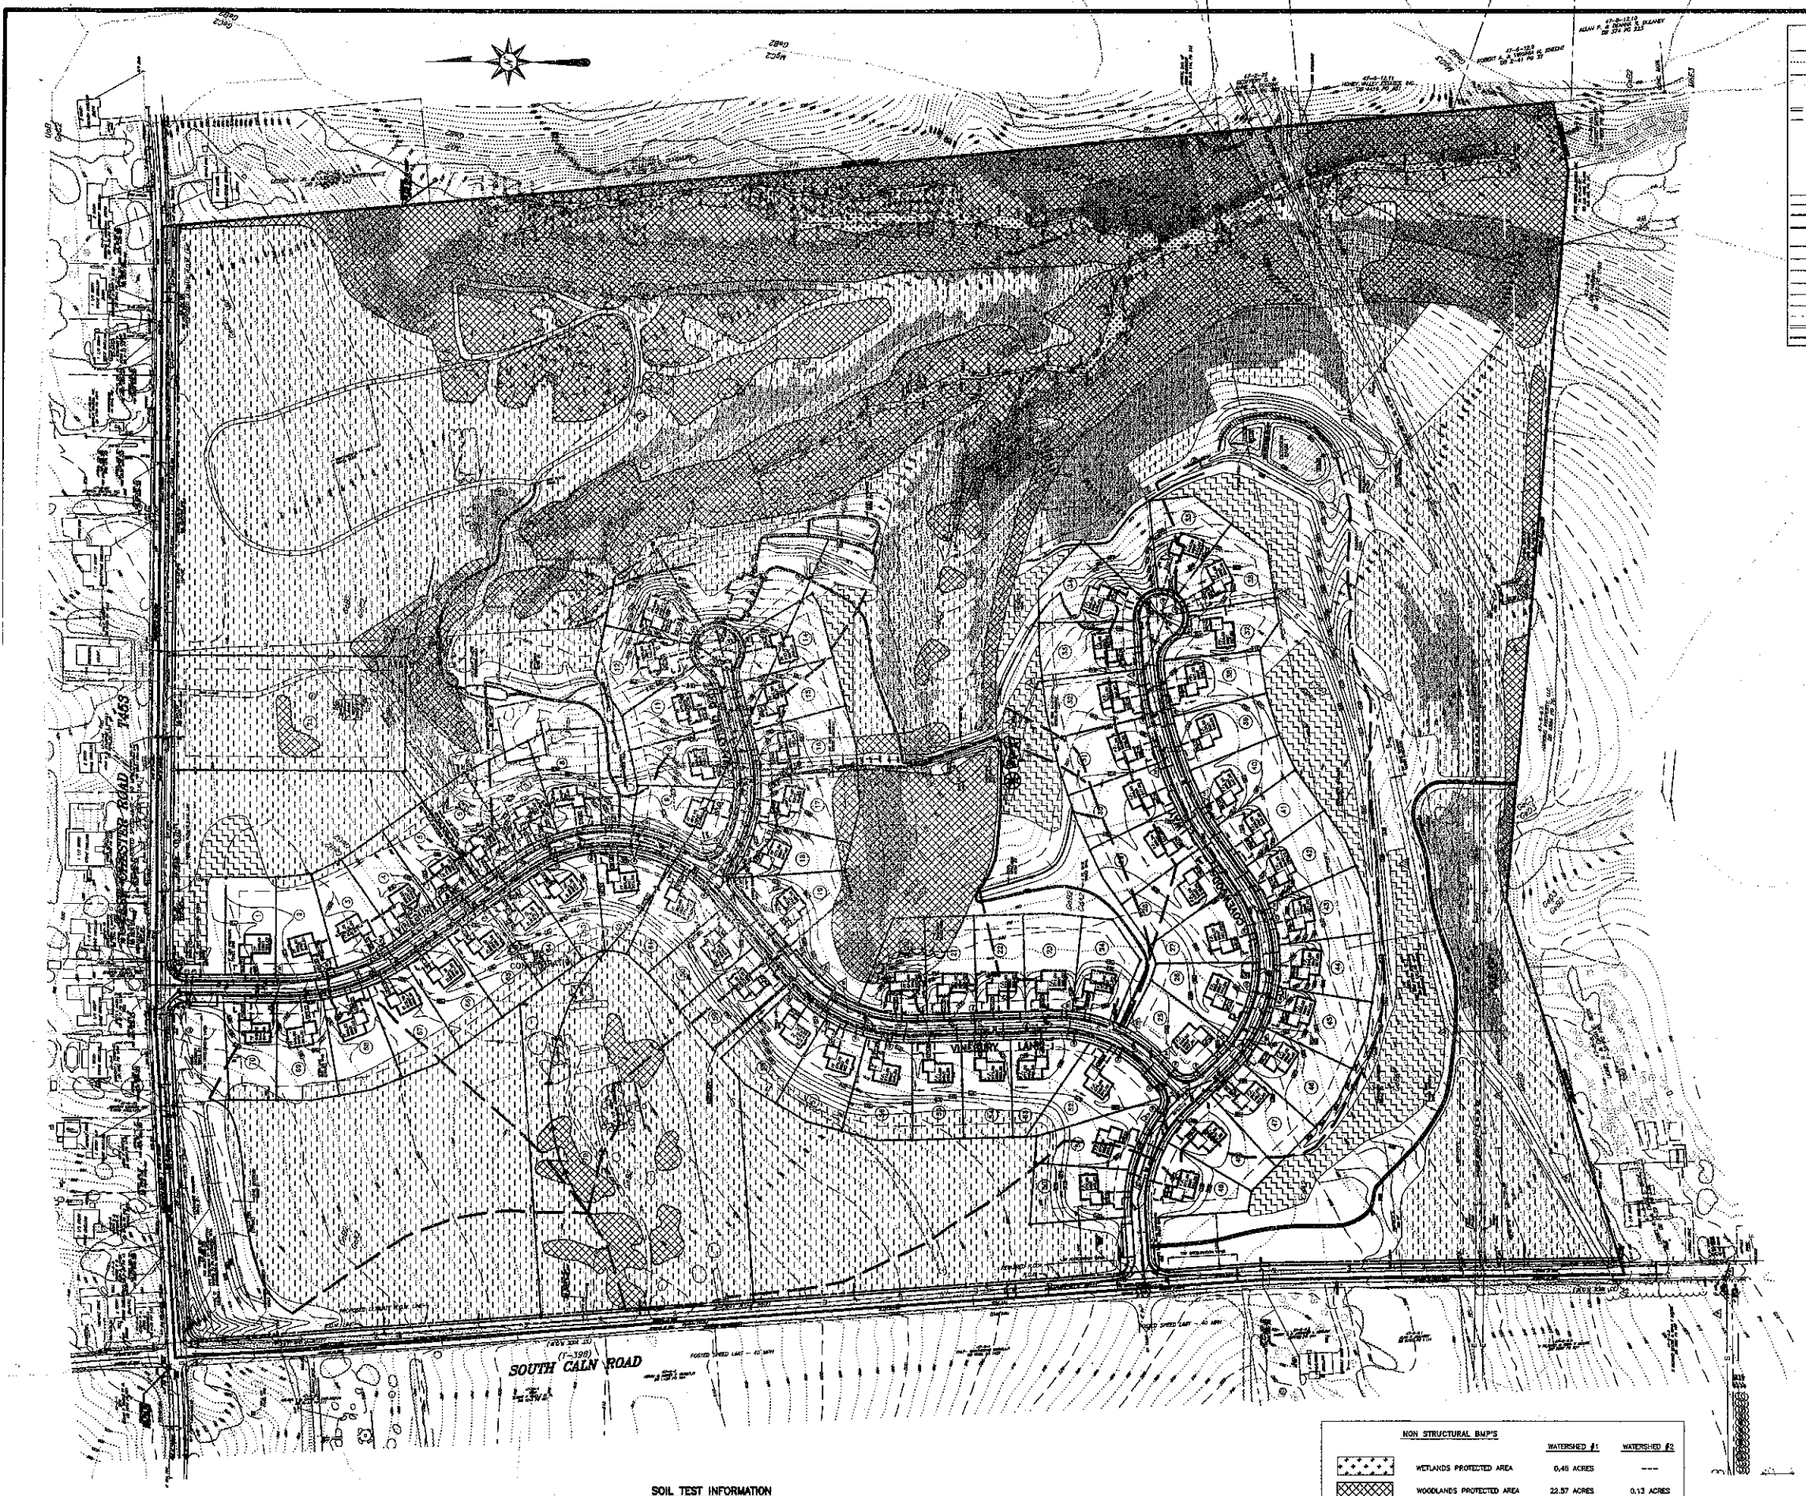


## LEGEND

| | |
|---|---|
| 430 — EXISTING INDEX CONTOUR | 1528 — PROPOSED SPOT ELEVATION |
| EXISTING INTERIOR CONTOUR | PRECAUTIONARY SLOPES 15% – 25% |
| 1530 — PROPOSED CONTOUR | PROHIBITIVE SLOPES 25% > |
| EXISTING INLET | |
| PROPOSED INLET | |
| EXISTING STORM SEWER PIPE | EXISTING SIGN |
| PROPOSED STORM SEWER PIPE | PROPOSED SIGN |
| EXISTING STORM MANHOLE | WATER METER |
| PROPOSED STORM MANHOLE | WATER VALVE |
| WELL | EXISTING D-W ENDWALL |
| PROPOSED MONUMENT | PROPOSED D-W ENDWALL |
| EXISTING SANITARY MANHOLE | EXISTING ENDWALL |
| PROPOSED SANITARY MANHOLE | PROPOSED ENDWALL |
| S — EXISTING SANITARY SEWER PIPE | WETLAND LIMITS |
| S — PROPOSED SANITARY SEWER PIPE | AMENDED SOILS |
| PROPOSED SANITARY SEWER SERVICE | DRAINAGE AREA BOUNDARY LINE |
| LP — PROPOSED LOW PRESSURE SANITARY SEWER FORCE MAIN | |
| G — EXISTING GAS LINE | |
| G — PROPOSED GAS LINE | |
| E — EXISTING ELECTRIC LINE | |
| E — PROPOSED ELECTRIC LINE | |
| W — EXISTING WATER LINE | |
| W — PROPOSED WATER LINE | |
| SOILS LINE | |
| EXISTING CURB | |
| PROPOSED CURB | |

## LEVEL SPREADER BERMS, SWALE AND STORMWATER DETENTION MAINTENANCE NOTES

THE OPERATION AND MAINTENANCE OF THE BMP's IN THE OPEN SPACE ARE THE RESPONSIBILITY OF THE HOMEOWNERS ASSOCIATION.

1. REGULAR REMOVAL OF LITTER AND DEBRIS WITHIN THE PROPERTY SHALL BE PERFORMED. STORMWATER FACILITIES SHALL BE INSPECTED QUARTERLY AND ANY TRASH, DEBRIS, SEDIMENT, ETC., SHALL BE REMOVED AND PROPERLY DISPOSED OF.
2. OBSERVATIONS SHALL BE MADE TO DETERMINE THE LENGTH OF TIME NEEDED FOR STORMWATER TO DRAIN FROM THE BASIN AFTER A STORM EVENT. THE OBSERVATIONS OF THE LEVEL SPREADER BERMS AFTER A STORM EVENT. THE OBSERVATIONS SHALL BE MADE SEVERAL TIMES OVER A PERIOD OF TWO (2) DAYS AFTER A LARGE STORM EVENT. THE FIRST OF THESE OBSERVATIONS SHALL PROVIDE A RANGE OF HOW LONG THE SYSTEM IS WORKING WHEN CONDITIONS FUTURE OBSERVATIONS OBSERVATIONS SHALL BE MADE THE FIRST YEAR AND YEARLY THEREAFTER.
3. STORMWATER DETENTION AND RETENTION BASINS OR FACILITIES SHALL BE INSPECTED BY, OR UNDER THE DIRECTION OF, A REGISTERED PROFESSIONAL ENGINEER LICENSED IN THE COMMONWEALTH OF PENNSYLVANIA ON BEHALF OF THE APPLICANT OR RESPONSIBLE ENTITY ON THE FOLLOWING BASIS.
   a. TWO INSPECTIONS PER YEAR FOR THE FIRST TWO (2) YEARS.
   b. ANNUALLY FOR THE FOLLOWING THREE (3) YEARS.
   c. ONCE EVERY THREE (3) YEARS THEREAFTER.
   d. DURING OR IMMEDIATELY AFTER THE DISSIPATION OF A 100 YEAR OR GREATER STORM EVENT.

   THE PROFESSIONAL ENGINEER CONDUCTING THE INSPECTION SHALL BE REQUIRED TO SUBMIT A WRITTEN REPORT TO THE TOWNSHIP WITHIN ONE (1) MONTH FOLLOWING COMPLETION OF THE INSPECTION. THE REPORT WILL INCLUDE TOPOGRAPHIC AND PICTURE PICTURES REGARDING THE CONDITION OF THE FACILITY AND RECOMMEND NECESSARY RED-LINE REVISIONS, AND NEEDED REPAIRS SHALL BE IMPLEMENTED BY THE OWNER WITHIN ONE (1) MONTH OF THE RED-LINE ISSUANCE DATE.
4. THE STORMWATER MANAGEMENT FACILITIES SHOWN ON THESE PLANS, INCLUDING STORM INLETS, STORM DRAIN PIPES, SWALES, DETENTION BASINS, AND LEVEL SPREADER BERMS ARE PURVIANCE AND ARE NOT TO BE REMOVED. THE HOMEOWNERS ASSOCIATION SHALL ASSUME THE RESPONSIBILITY FOR MONITORING MAINTENANCE OF THE SAID FACILITIES. IF THE HOA FAILS TO MONITOR OR MAINTAIN THE SAID FACILITIES OR CAUSES THE FACILITIES TO BE ALTERED OR REMOVED, UPON CONVEYANCE OF THE LOTS, THE HOA SHALL ASSUME THE RESPONSIBILITY FOR CORRECTIVE MAINTENANCE OR REPAIRS. IF THE HOA FAILS TO CONTACT THE LOT OWNER THE TWO PROVIDED BY THE MUNICIPALITY, THE HOA SO NOTIFIED INTIMATE THE MUNICIPALITY TO ENTER UPON THE SAID PROPERTY AND CAUSE THE REPAIRS, MAINTENANCE AND/OR CORRECTIONS TO BE MADE. A LIEN MAY BE FILED AGAINST THE PROPERTY FOR ALL COSTS OF ALL CORRECTIONS INCLUDING REASONABLE ENGINEERING AND/OR ATTORNEY'S FEES. IN THE EVENT THE MUNICIPALITY IS UNDER NO OBLIGATION TO TAKE ACTION. THE ASSOCIATION OWNER SHALL TRANSFER AN ACCESS EASEMENT FOR MAINTENANCE PURPOSES SHOULD SAME BE NECESSARY BY THE MUNICIPALITY AT THE SOLE DISCRETION OF THE MUNICIPALITY.
5. STORMWATER DETENTION FACILITY:
   SEDIMENT MUST BE REMOVED FROM THE FOREBAY AREA WHEN EVERYTIME REACHES THE ELEVATION NOTED ON THE CLEANOUT STAKE REGULARLY SEDIMENT REMOVAL. SEDIMENT REMOVAL MUST BE PERFORMED WHEN FOREBAY IS DEWATERED AND HAS NO STANDING WATER. ACCUMULATED SEDIMENT MUST BE REMOVED AND DISPOSED OF IN AN APPROVED MANNER. IF THE AMOUNT OF SEDIMENT REQUIRES ITS TRANSPORT TO ANOTHER SITE, THE SITE MUST HAVE AN NPDES PERMIT.
6. SYSTEM DEWATERING (DETENTION BASIN & LEVEL SPREADER BERM):
   SHOULD DEWATERING OF THE PONDING AREA BE REQUIRED, THE WATER MUST BE DECONTAMINATED TO A DEP APPROVED DEWATERING FACILITY (DIRT BAG OR EQUAL).
7. THE INFILTRATION ZONE INSPECTIONS MUST BE CONDUCTED TO ENSURE THE SYSTEMS ARE DEWATERING AFTER STORM EVENTS. ANY DEBRIS THAT IS FOUND IN THE SECTION OF THE STRUCTURES MUST BE REMOVED AND DISPOSED OF IN AN APPROVED MANNER.
8. THE DEBRIS SWALES MUST BE CHECKED TO ENSURE VEGETATION IS HEALTHY. ANY AREAS OF SPARSE OR DEAD VEGETATION MUST BE RESEEDED.

## POST CONSTRUCTION STORMWATER MANAGEMENT FACILITIES INCLUDE THE FOLLOWING:

1. DETENTION BASIN
2. LEVEL SPREADER BERMS
3. DIVERSION SWALES

## POST CONSTRUCTION STORMWATER NOTES

1. AS-BUILT PLANS OF THE STORMWATER BMP'S FOR EACH PROJECT PHASE SHALL BE PROVIDED WITHIN SIX MONTHS FOLLOWING THE COMPLETION OF EACH FACILITY AND/OR PHASE. THE AS-BUILT PLANS SHALL BE SIGNED AND SEALED BY A PA REGISTERED PROFESSIONAL ENGINEER.
2. A NOTICE OF TERMINATION (NOT) WILL BE REQUIRED TO BE SUBMITTED FOLLOWING APPROVAL OF THE FINAL AS-BUILT PLANS. PRIOR TO ACCEPTING THE N.O.T., THE DEP AND/OR CONSERVATION DISTRICT STAFF WILL PERFORM A FINAL INSPECTION TO ENSURE SITE STABILIZATION AND VERIFY ADEQUATE INSTALLATION AND FUNCTION OF THE STORMWATER BMP'S.
3. THE PERMITTEE SHALL PROVIDE ENGINEERING CONSTRUCTION OVERSIGHT FOR THE STORMWATER BMP'S. ADDITIONAL SOIL TESTING MAY BE REQUIRED PRIOR TO INSTALLATION OF INFILTRATION BMP'S TO ENSURE PROPER LOCATION AND FUNCTION. A LICENSED PROFESSIONAL ENGINEER KNOWLEDGEABLE IN THE DESIGN AND CONSTRUCTION OF STORMWATER BMP'S, PREFERABLY THE DESIGN ENGINEER, SHALL CONDUCT THE OVERSIGHT.

## SOIL TEST INFORMATION

| TEST PIT ID | INFILTRATION RATE (IN/HR) | TEST DEPTH (FT) |
|---|---|---|
| LSB 1 | 14.7 | 2 |
| LSB 2 | 0 | GROUNDWATER ENCOUNTERED |
| LSB 3 | 2.7 | 2 |
| LSB 4 | 2.0 | 1 |
| LSB 5 | 10.5 | 2 |
| RB 3 | 13.45 | 2 |

100 0 100 200 300 400 FEET
GRAPHIC SCALE

## NON STRUCTURAL BMP'S

| | WATERSHED #1 | WATERSHED #2 |
|---|---|---|
| WETLANDS PROTECTED AREA | 0.46 ACRES | --- |
| WOODLANDS PROTECTED AREA | 22.57 ACRES | 0.13 ACRES |
| STEEP SLOPES 15%-25% PROTECTED AREA | 5.42 ACRES | --- |
| STEEP SLOPES >25% PROTECTED AREA | 10.22 ACRES | |
| AREA OF MIN. DISTURBANCE/ REDUCED GRADING | 38.57 ACRES | 7.14 ACRES |
| MINIMUM SOIL COMPACTION | 3.53 ACRES | 0.43 ACRES |

# PRELIMINARY/FINAL PLAN
# POST CONSTRUCTION STORMWATER MANAGEMENT PLAN

| | | |
|---|---|---|
| 9 | 5-10-2011 | REVISE PER TOWNSHIP CONSULTANT REVIEW LETTER |
| 8 | 3-24-2011 | MODIFY PLAN SET TO REFLECT NEW LOT LAYOUT |
| 7 | 6-13-05 | REVISED PER CONDITIONS OF APPROVAL |
| 6 | 12-21-04 | REVISED PER CCCD REVIEW LETTER DATED 10-27-04 |
| 5 | 6-14-04 | REVISED PER TWP. ENGR. REVIEW LETTER DATED 5-27-04 |
| 4 | 4-28-04 | REVISED PER TWP. ENGR. REVIEW LETTER DATED 4-14-04 |
| 3 | 1-29-04 | REVISED PER PRELIMINARY/FINAL PLAN SUBMISSION |
| 2 | 10-9-03 | REVISED PER TOWNSHIP ENGR REVIEW LETTER DATED 8-12-03 |
| 1 | 8-26-03 | REVISED HOUSE/ROAD LAYOUT TO SHIFT AWAY FROM EXISTING HOUSE & TO IMPROVE VIEWSHEDS |

PLAN OF SUBDIVISION
FOR
## RIDGECREST SUBDIVISION

EAST FALLOWFIELD TOWNSHIP — CHESTER COUNTY, PA.

Edward B. Walsh & Associates, Inc.
CIVIL ENGINEERS & SURVEYORS
*Lionville Professional Center*
*125 Downin Forge Road*
*Exton, Pennsylvania 19341*
*Phone (610) 903-0880*
*Fax (610) 903-0880*
www.ebwalshinc.com

*Project*– 2693
*Date*– 1-28-03
*Scale*– 1"= 100'
*Drawn*– RJF,M/JH
*Checked*– A.J.B.
*Sheet*– 10 OF 20

Revised: 5/13/2011 — File: P:\2693\2693-PRT.dwg

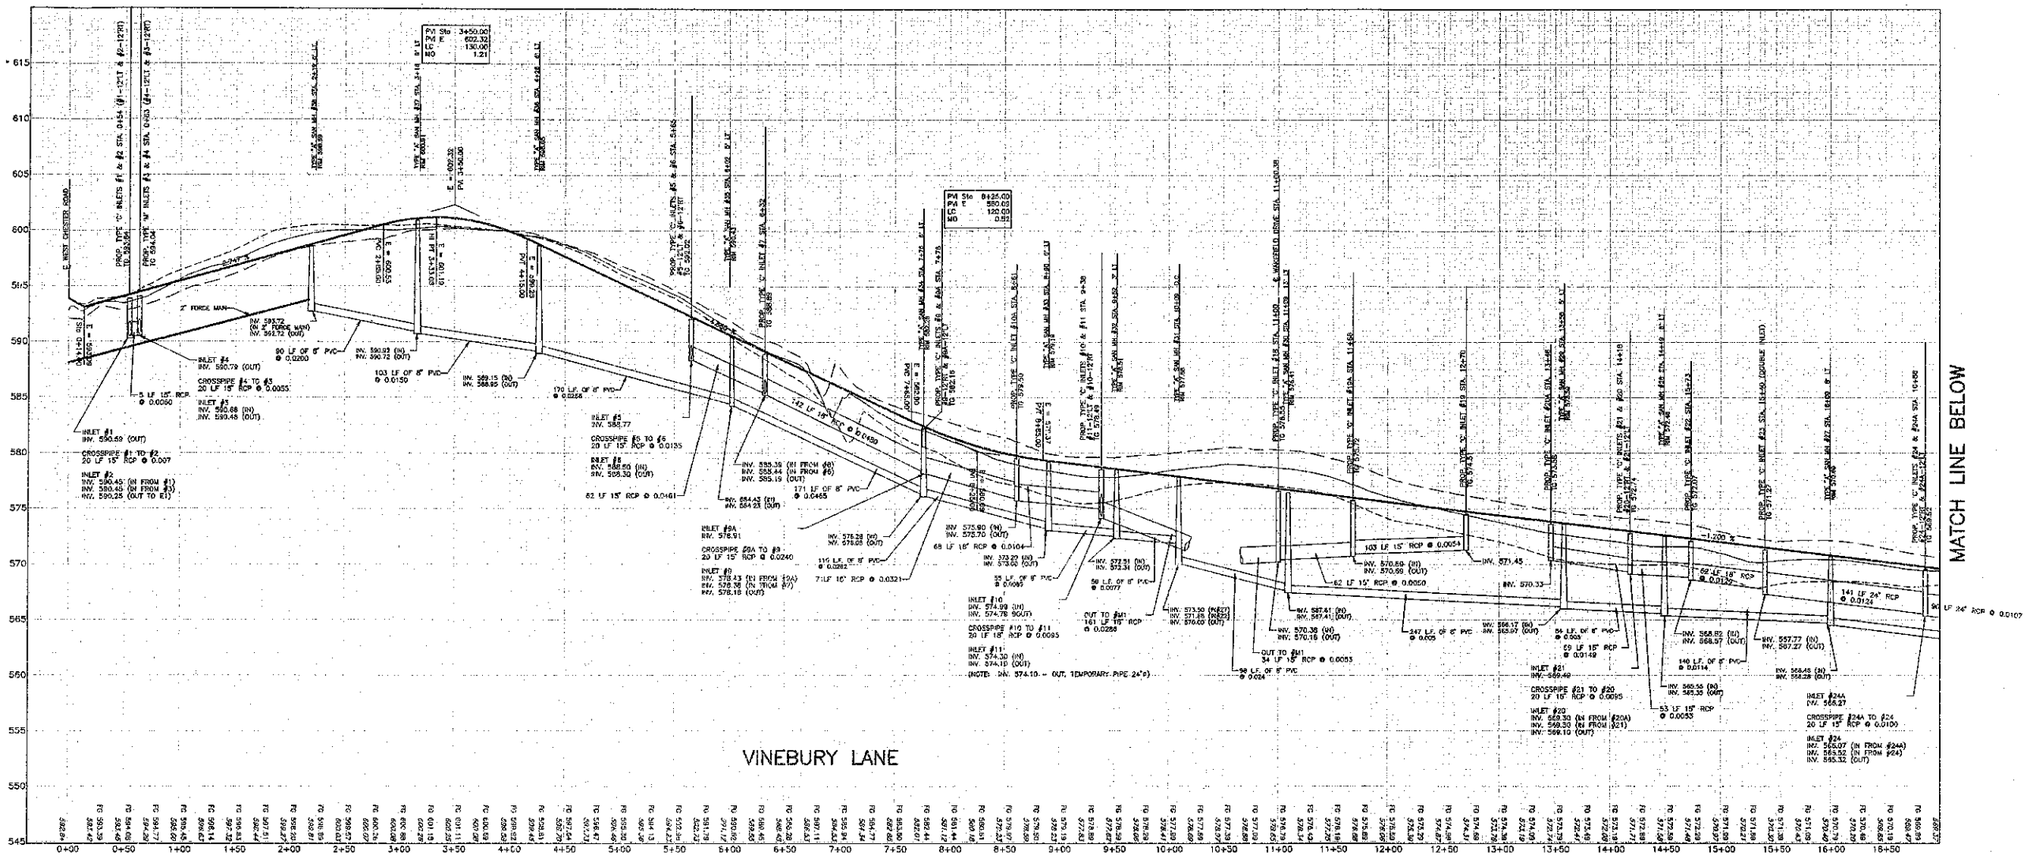


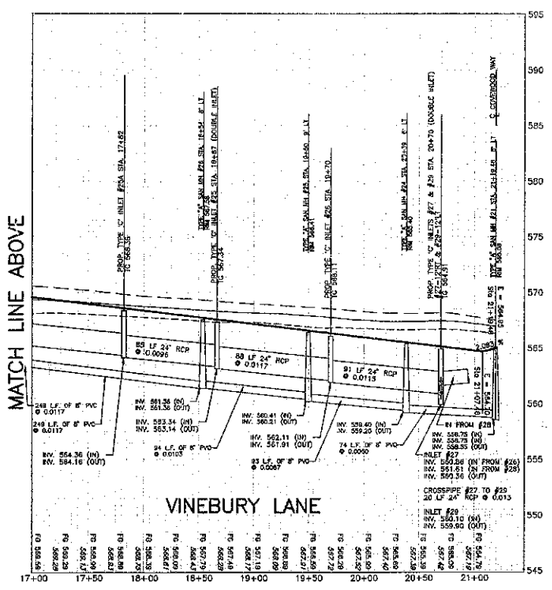


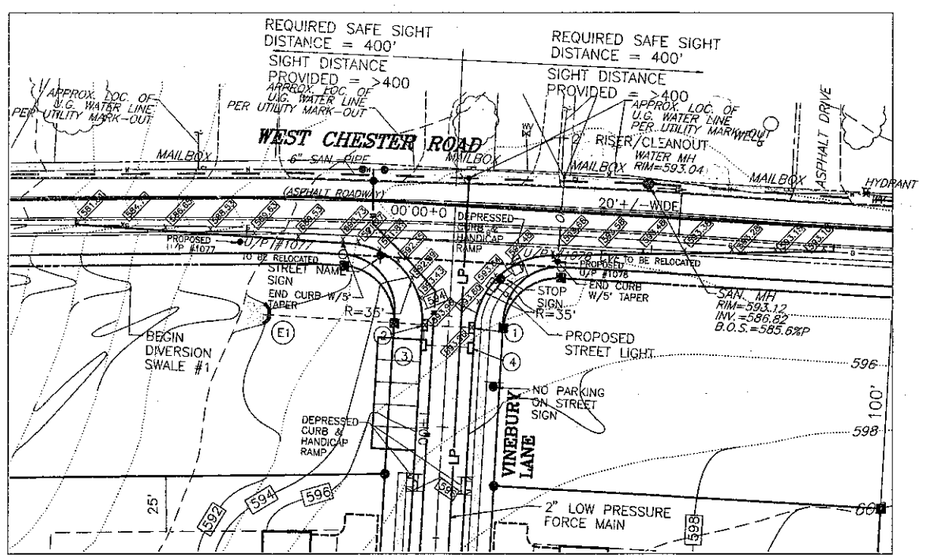


WEST CHESTER AND VINEBURY LANE INTERSECTION GRADING PLAN

SCALE 1"=25'

NOTE:
ALL INLETS MUST BE LABELED/STAMPED WITH THE TOWNSHIPS ISSUED NPDES MS4 PERMIT LABELING.

PRELIMINARY/FINAL PLAN
PROFILE PLAN

| | | |
|---|---|---|
| 8 | 5-10-2011 | REVISE PER TOWNSHIP CONSULTANT REVIEW LETTER |
| 7 | 3-24-2011 | MODIFY PLAN SET TO REFLECT NEW LOT LAYOUT |
| 6 | 6-13-05 | REVISED PER CONDITIONS OF APPROVAL |
| 5 | 12-21-04 | REVISED PER CCCD REVIEW LETTER DATED 10-27-04 |
| 4 | 8-14-04 | REVISED PER TWP. ENGR. REVIEW LETTER DATED 5-27-04 |
| 3 | 1-29-04 | REVISED PER PRELIMINARY/FINAL PLAN SUBMISSION |
| 2 | 10-9-03 | REVISED PER TOWNSHIP ENGR REVIEW LETTER DATED 9-12-03 |
| 1 | 8-26-03 | REVISED HOUSE/ROAD LAYOUT TO SHIFT AWAY FROM EXISTING HOUSE & TO IMPROVE VIEWSHEDS |

PLAN OF SUBDIVISION
FOR
# RIDGECREST SUBDIVISION

EAST FALLOWFIELD TOWNSHIP — CHESTER COUNTY, PA.

Edward B. Walsh & Associates, Inc.
CIVIL ENGINEERS & SURVEYORS
Lionville Professional Center
155 Doulin Forge Road
Exton, Pennsylvania 19341
Phone (610) 303-4080
Fax (610) 903-0090
www.ebwalshinc.com

| | |
|---|---|
| Project- | 2693 |
| Date- | 1-29-03 |
| Scale- | H. 1"=50' V. 1"=5' |
| Drawn- | MT/RM |
| Checked- | A.J.B. |
| Sheet- | 11 OF 29 |

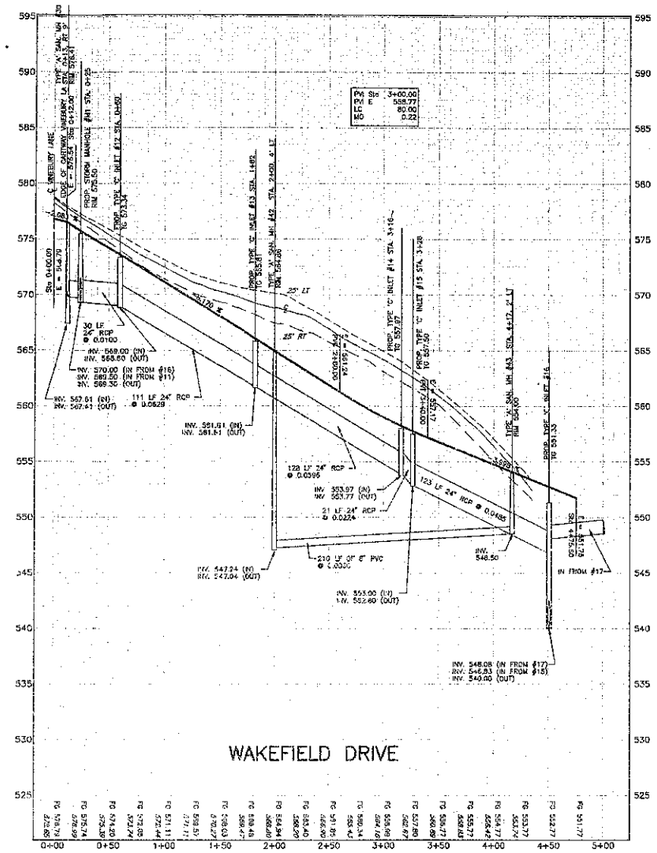


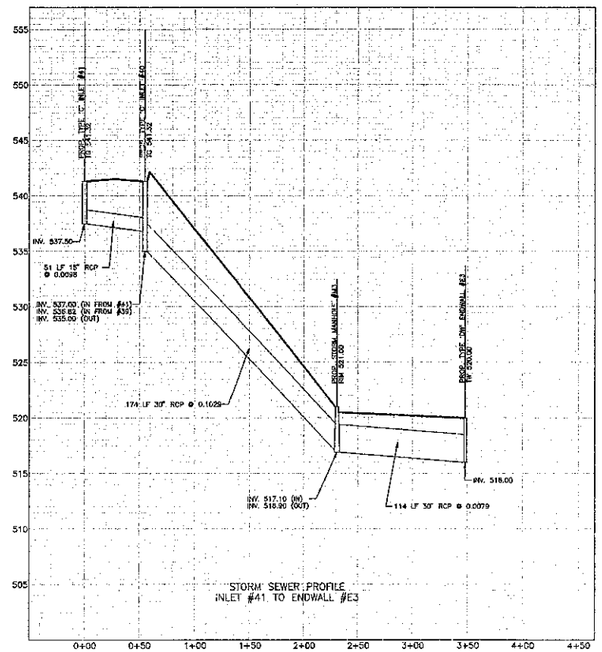


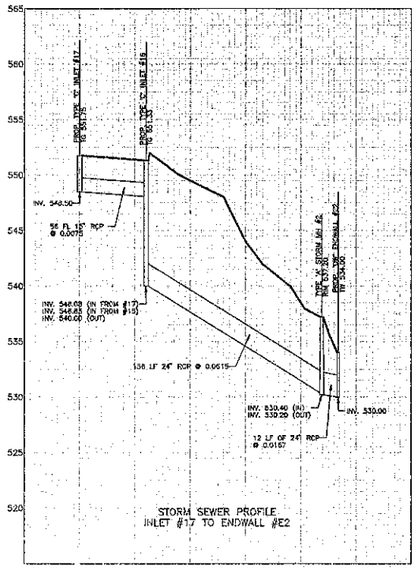


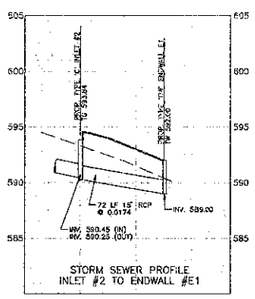


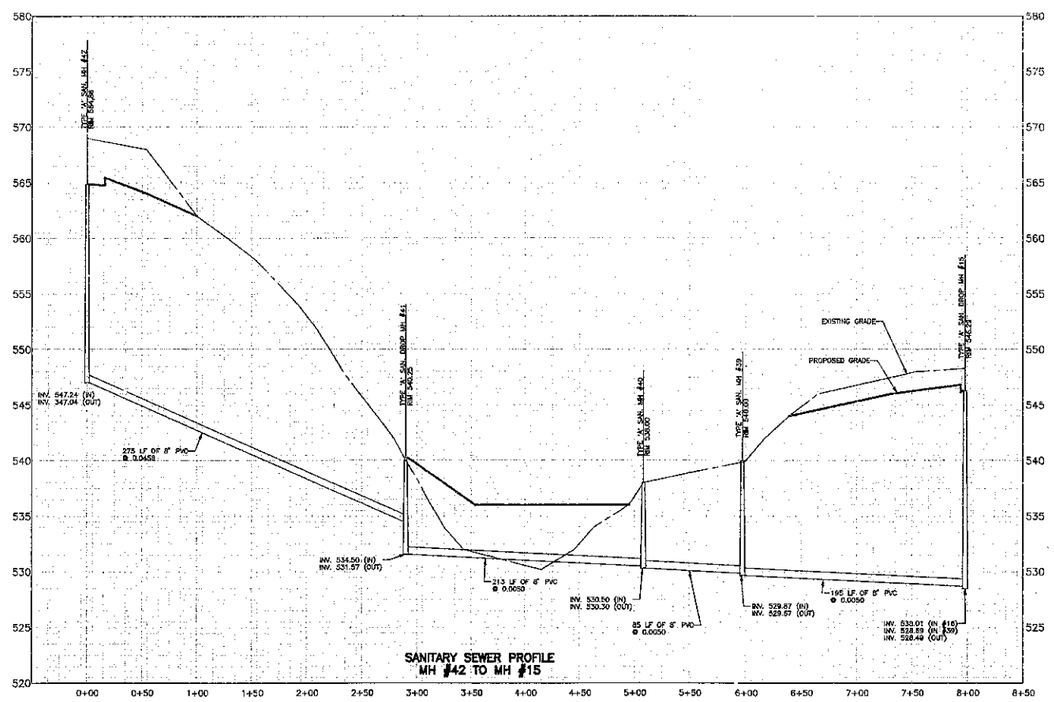


NOTE:
ALL INLETS MUST BE LABELED/STAMPED WITH
THE TOWNSHIPS ISSUED NPDES MS4 PERMIT LABELING.

# PRELIMINARY/FINAL PLAN PROFILE PLAN

| | | |
|---|---|---|
| 8 | 5-10-2011 | REVISE PER TOWNSHIP CONSULTANT REVIEW LETTER |
| 7 | 3-24-2011 | MODIFY PLAN SET TO REFLECT NEW LOT LAYOUT |
| 6 | 8-13-05 | REVISED PER CONDITIONS OF APPROVAL |
| 5 | 12-21-04 | REVISED PER CCCD REVIEW LETTER DATED 10-27-04 |
| 4 | 6-14-04 | REVISED PER TWP. ENGR. REVIEW LETTER DATED 5-27-04 |
| 3 | 1-29-04 | REVISED PER PRELIMINARY/FINAL PLAN SUBMISSION |
| 2 | 10-9-03 | REVISED PER TOWNSHIP ENGR REVIEW LETTER DATED 9-12-03 |
| 1 | 8-28-03 | REVISED HOUSE/ROAD LAYOUT TO SHIFT AWAY FROM EXISTING HOUSE & TO IMPROVE VIEWSHEDS |

PLAN OF SUBDIVISION
FOR
## RIDGECREST SUBDIVISION

EAST FALLOWFIELD TOWNSHIP — CHESTER COUNTY, PA.

Edward B. Walsh & Associates, inc.
CIVIL ENGINEERS & SURVEYORS
Lionville Professional Center
125 Doulin Forge Road
Exton, Pennsylvania 19341
Phone (610) 903-0060
Fax (610) 903-0080
www.ebwalshinc.com

Project- 2693
Date- 1-29-03
Scale- H. 1"=50' V. 1"=5'
Drawn- MF/SM
Checked- A.J.S.
Sheet- 12 OF 20

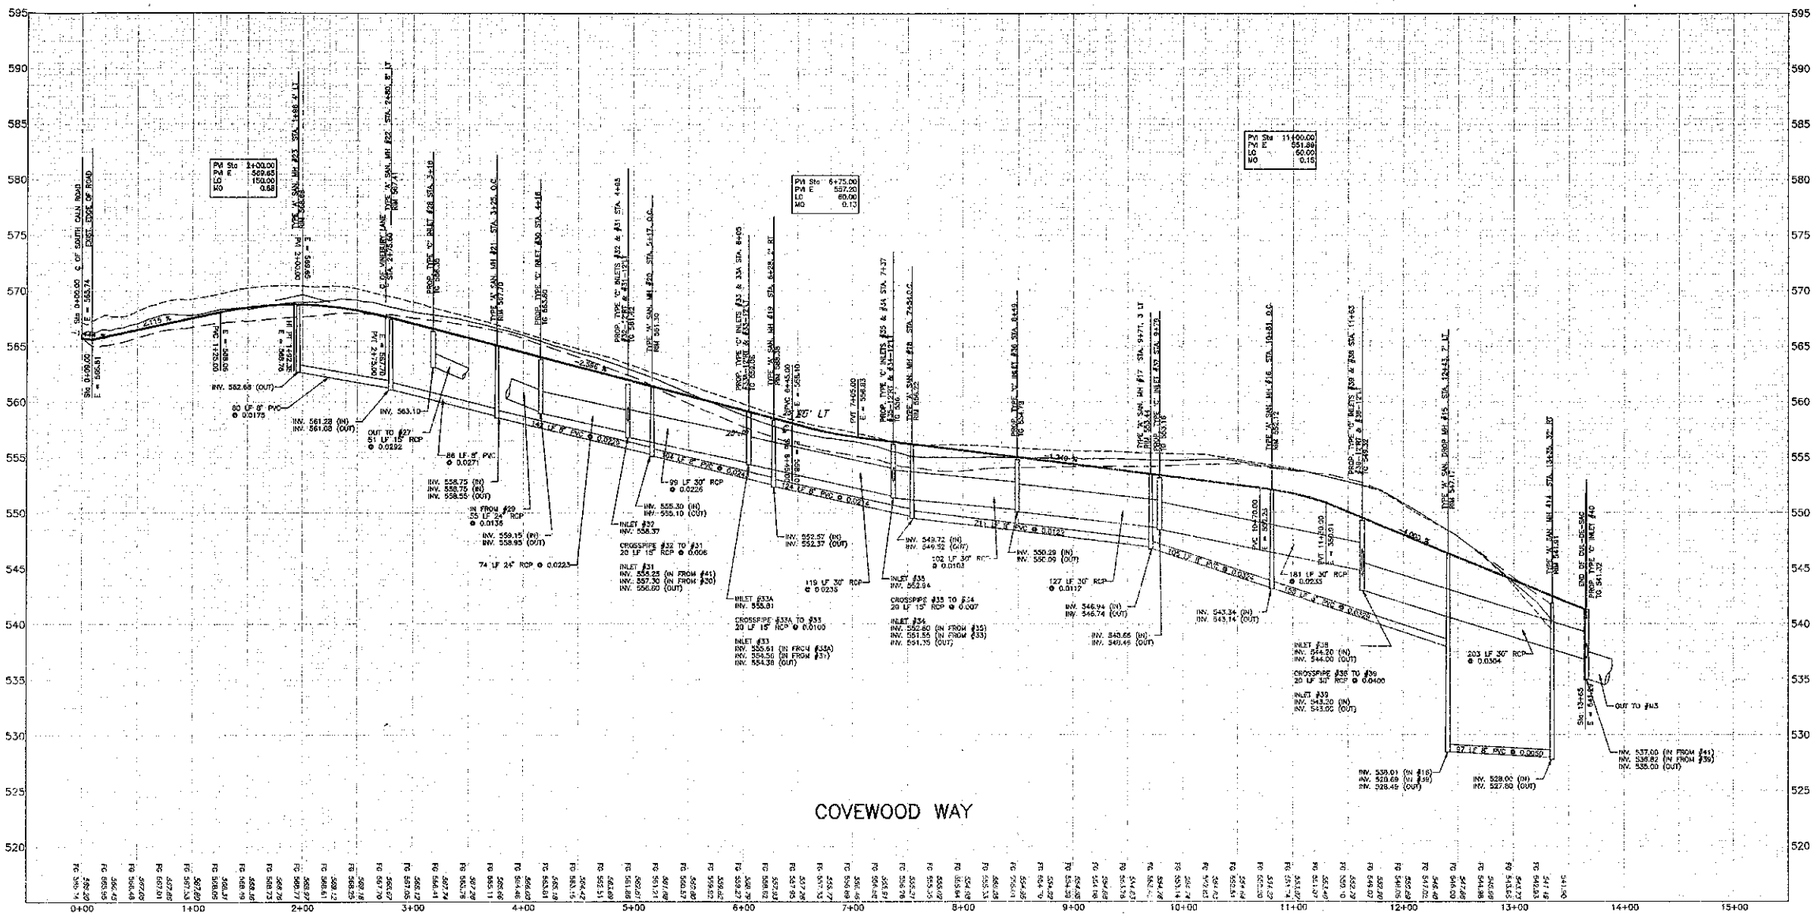


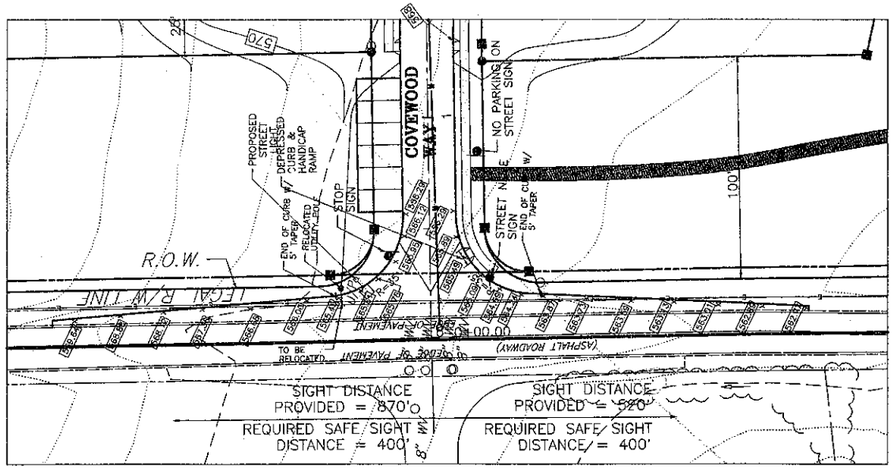


**SOUTH CALN**

SOUTH CALN AND COVEWOOD WAY INTERSECTION
GRADING PLAN

SCALE 1"=25'

NOTE:
ALL INLETS MUST BE LABELED/STAMPED WITH
THE TOWNSHIPS ISSUED NPDES MS4 PERMIT LABELING.

PRELIMINARY/FINAL PLAN
PROFILE PLAN

| | | |
|---|---|---|
| 8 | 3-10-2011 | REVISE PER TOWNSHIP CONSULTANT REVIEW LETTER |
| 7 | 3-24-2011 | MODIFY PLAN SET TO REFLECT NEW LOT LAYOUT |
| 6 | 8-13-05 | REVISED PER CONDITIONS OF APPROVAL |
| 5 | 12-21-04 | REVISED PER CCCD REVIEW LETTER DATED 10-27-04 |
| 4 | 6-14-04 | REVISED PER TWP. ENGR. REVIEW LETTER DATED 5-27-04 |
| 3 | 1-29-04 | REVISED PER PRELIMINARY/FINAL PLAN SUBMISSION |
| 2 | 10-9-03 | REVISED PER TOWNSHIP ENGR REVIEW LETTER DATED 9-12-03 |
| 1 | 8-26-03 | REVISED HOUSE/ROAD LAYOUT TO SHIFT AWAY FROM EXISTING HOUSE & TO IMPROVE VIEWSHEDS |

PLAN OF SUBDIVISION
FOR
RIDGECREST SUBDIVISION

EAST FALLOWFIELD TOWNSHIP — CHESTER COUNTY, PA.

Edward B. Walsh & Associates, Inc.
CIVIL ENGINEERS & SURVEYORS
Lionville Professional Center
135 Doulin Forge Road
Exton, Pennsylvania 19341
Phone (610) 903-0880
Fax (610) 903-0890
www.ebwalshinc.com

| | |
|---|---|
| Project- | 2693 |
| Date- | 1-29-03 |
| Scale- | H: 1"=50' V: 1"=5' |
| Drawn- | MF/SM |
| Checked- | A.J.B. |
| Sheet- | 13 OF 29 |

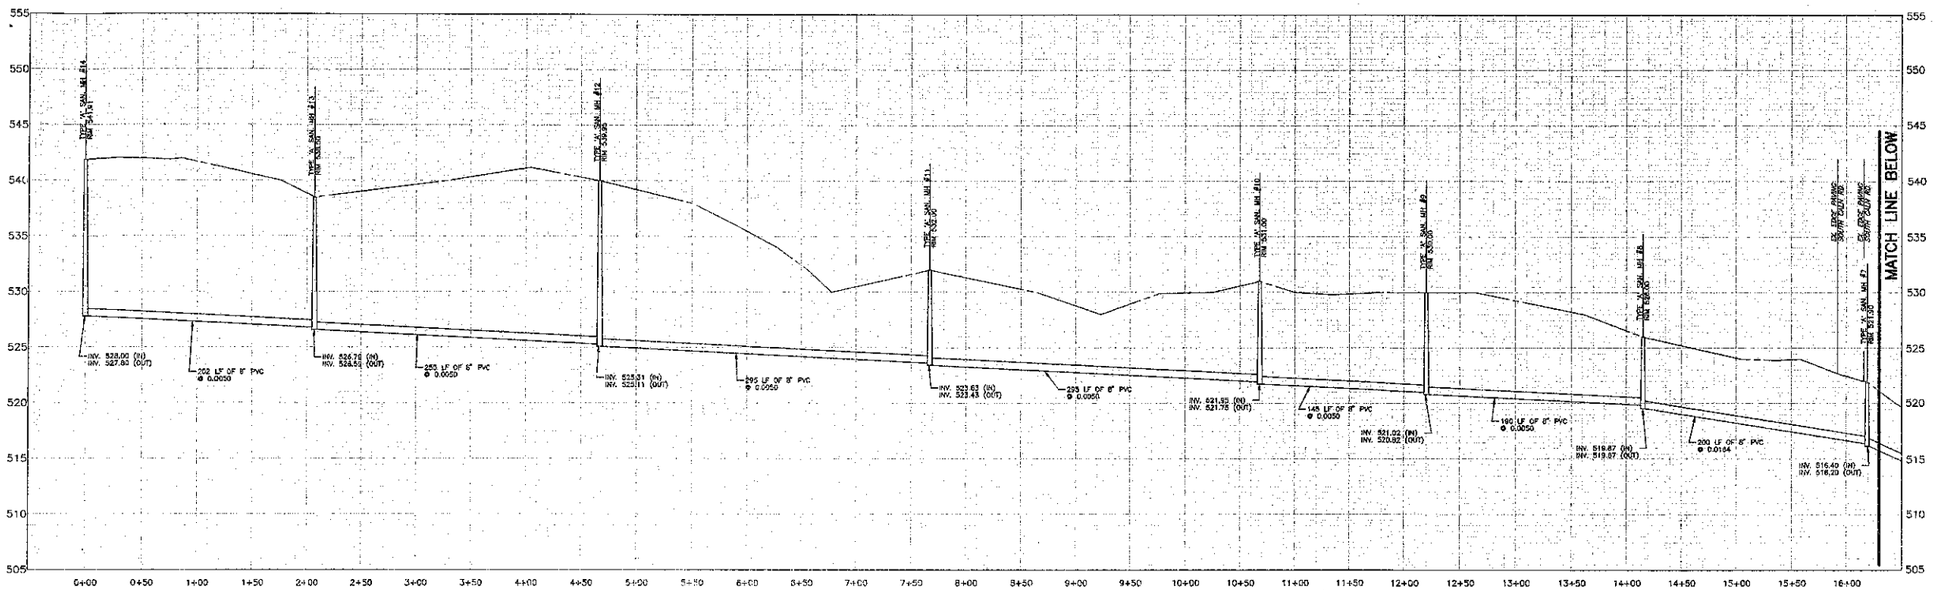


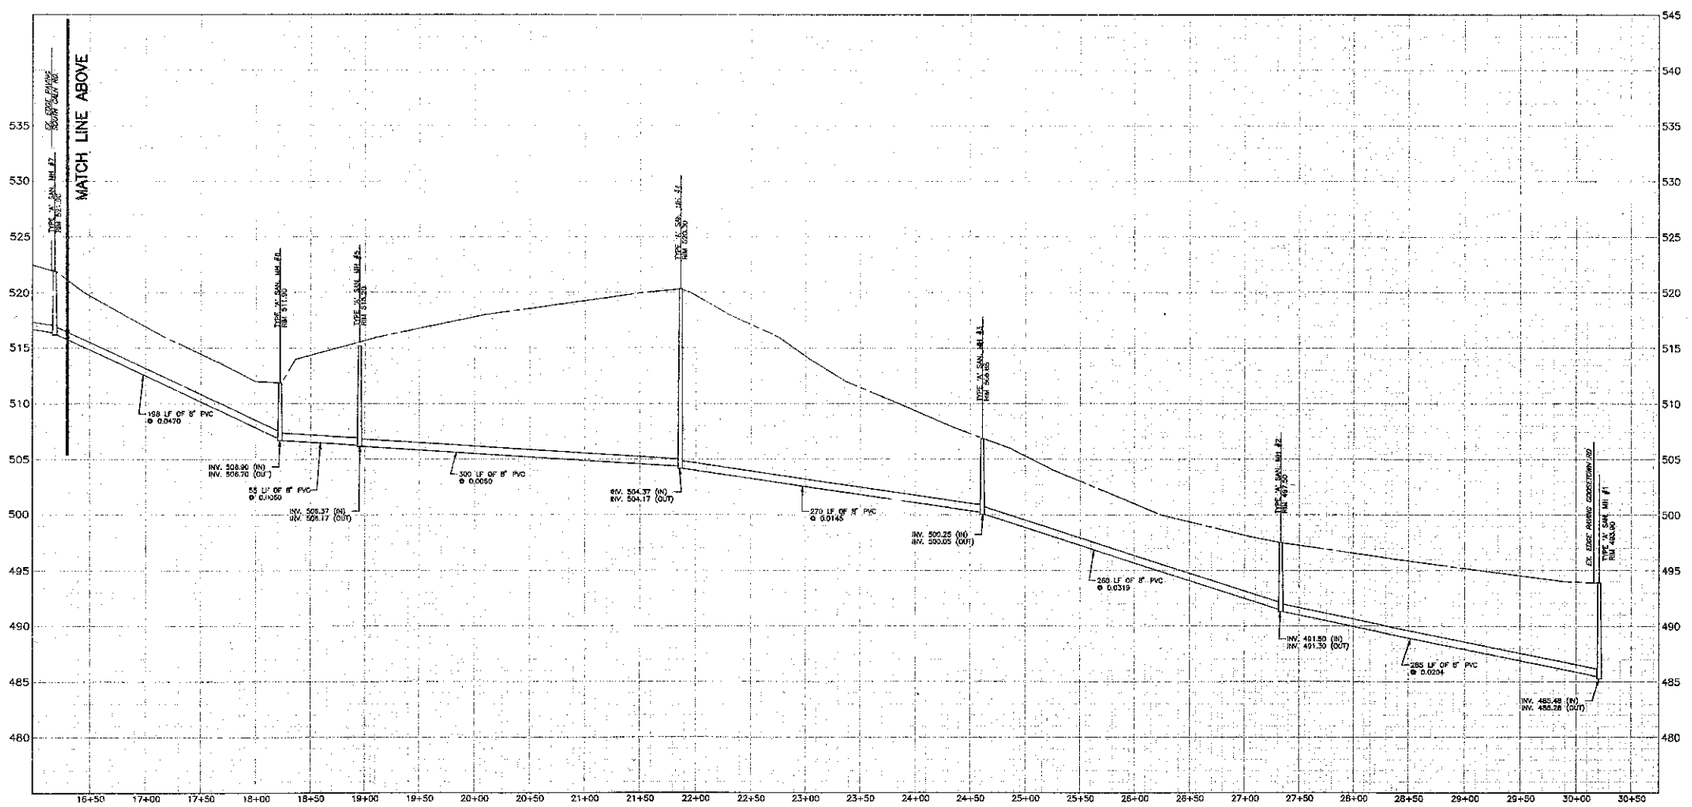


SANITARY SEWER EXTENSION PROFILE

PRELIMINARY/FINAL PLAN
PROFILE PLAN

| | | |
|---|---|---|
| 8 | 5-10-2011 | REVISE PER TOWNSHIP CONSULTANT REVIEW LETTER |
| 7 | 3-24-2011 | MODIFY PLAN SET TO REFLECT NEW LOT LAYOUT |
| 6 | 6-13-05 | REVISED PER CONDITIONS OF APPROVAL |
| 5 | 12-21-04 | REVISED PER CCCD REVIEW LETTER DATED 10-27-04 |
| 4 | 6-14-04 | REVISED PER TWP. ENGR. REVIEW LETTER DATED 5-27-04 |
| 3 | 1-28-04 | REVISED PER PRELIMINARY/FINAL PLAN SUBMISSION |
| 2 | 10-9-03 | REVISED PER TOWNSHIP ENGR REVIEW LETTER DATED 9-12-03 |
| 1 | 8-25-03 | REVISED HOUSE/ROAD LAYOUT TO SHIFT AWAY FROM EXISTING HOUSE & TO IMPROVE VIEWSHEDS |

PLAN OF SUBDIVISION
FOR
RIDGECREST SUBDIVISION

EAST FALLOWFIELD TOWNSHIP — CHESTER COUNTY, PA.

Edward B. Walsh & Associates, Inc.
CIVIL ENGINEERS & SURVEYORS
Lionville Professional Center
125 Dowlin Forge Road
Exton, Pennsylvania 19341
Phone (610) 903-0060
Fax (610) 903-0080
www.ebwalshinc.com

Project- 2693
Date- 1-28-03
Scale- H. 1"=50' V. 1"=5'
Drawn- SLM
Checked- A.J.B.
Sheet- 14 OF 20

ASSESSMENT MAP 47-6, PARCEL 10 (UPI NO. 47-6-10)

## PLANT SCHEDULE – SHADE TREES

| SYMBOL | QTY. | BOTANICAL NAME | COMMON NAME | HEIGHT | CAL. | CONDITION |
|---|---|---|---|---|---|---|
| | 41 | ACER RUBRUM 'RED SUNSET' | RED SUNSET MAPLE | 12'-14' | 3" | B&B |
| | 27 | QUERCUS MINRICATA | SHINGLE OAK | 12'-14' | 3" | B&B |
| | 26 | FRAXINUS PENN. 'MARSHALL SEEDLESS' | MARSHALL SEEDLESS ASH | 12'-14' | 3" | B&B |
| | 41 | QUERCUS COCCINEA | SCARLET OAK | 12'-14' | 3" | B&B |
| | 26 | TILIA AMERICANA 'REDMOND' | REDMOND LINDEN | 12'-14' | 3" | B&B |
| | 21 | PLANTANUS ACERIFOLIA 'BLOODGOOD' | BLOODGOOD LONDON PLANETREE | 14'-16' | 3" | B&B |
| | 38 | LIQUIDAMBAR STYRACIFLUA 'ROTUNDILOBA' | ROTUNDILOBA SWEETGUM | 14'-16' | 3" | B&B |
| | 16 | ACER SACCHARUM 'GREEN MOUNTAIN' | GREEN MOUNTAIN SUGAR MAPLE | 14'-16' | 3" | B&B |
| | 33 | LIRIODENDRON TULIPIFERA | TULIP TREE | 14'-16' | 3" | B&B |

TOTAL SHADE TREES = 281

## PLANT SCHEDULE EVERGREEN TREES

| SYMBOL | QTY. | BOTANICAL NAME | COMMON NAME | HEIGHT | CONDITION |
|---|---|---|---|---|---|
| AC | 34 | JUNIPERUS VIRGINIANA | WHITE PINE | 8' | B&B |
| PA | 35 | PICEA ABIES | NORWAY SPRUCE | 8' | B&B |
| PR | 38 | PINUS RIGIDA | PITCH PINE | 8' | B&B |
| PS | 32 | PINUS STROBUS | WHITE PINE | 8' | B&B |
| PST | 24 | PSEUDOTSUGA MENZIESII | DOUGLAS FIR | 8' | B&B |

TOTAL EVERGREEN TREES = 163

## PLANT SCHEDULE SHRUBBERY

| SYMBOL | QTY. | BOTANICAL NAME | COMMON NAME | HEIGHT | CONDITION |
|---|---|---|---|---|---|
| AA | 39 | ARONIA ARBUTIFOLIA | RED CHOKEBERRY | 24"-30" | B&B |
| CA | 49 | CLETHRA ALNIFOLIA | SUMMERSWEET CLEPHA | 24"-30" | B&B |
| CS | 33 | CORNUS SERICEA | REDOSIER DOGWOOD | 24"-30" | B&B |
| FV | 41 | FORSYTHIA X VIRIDISSIMA | FORSYTHIA | 24"-30" | B&B |
| HQ | 33 | HYDRANGEA QUERCIFOLIA | OAK-LEAVED HYDRANGEA | 24"-30" | B&B |
| HV | 33 | HAMAMELIS VIRGINIANA | WITCH HAZEL | 24"-30" | B&B |
| IG | 73 | ILEX GLABRA COMPACTA | INKBERRY HOLLY | 24"-30" | B&B |
| IV | 17 | ITEA VIRGINICA | SWEET SPIRE | 24"-30" | B&B |
| IW | 54 | ILEX VERTICILLATA | WINTERBERRY | 24"-30" | B&B |
| LB | 54 | LINDERA BENZOIN | SPICE BUSH | 24"-30" | B&B |
| MP | 50 | MYRICA PENNSYLVANICA | NEATHERN BAYBERRY | 24"-30" | B&B |
| VC | 31 | VIBURNUM CASSINOIDES | WITHERS VIBURNUM | 24"-30" | B&B |
| VD | 60 | VIBURNUM DENTATUM | ARROW WOOD VIBURNUM | 24"-30" | B&B |
| VP | 35 | VIBURNUM PRUNIFOLIUM | BLACK HAW VIBURNUM | 24"-30" | B&B |
| VT | 43 | VIBURNUM TRILOBUM | AMERICAN CRANBERRY BUSH | 24"-30" | B&B |

TOTAL SHRUBS = 575

## LANDSCAPE REQUIREMENTS

| IMPROVEMENT/CONDITION | | DECIDUOUS TREES | EVERGREEN TREES | SHRUBS |
|---|---|---|---|---|
| NEW ROAD FRONTAGE | | | | |
| WAKEFIELD DRIVE | 455 LF* | 19 | 10 | 46 |
| VINEYARD LANE | 2,080 LF | 64 | 42 | 208 |
| COVERWOOD WAY | 1,360 LF | 55 | 28 | 136 |
| EXISTING ROAD FRONTAGE | | | | |
| SOUTH CALN ROAD | 2,643 LF | 53 | 27 | 133 |
| WEST CHESTER ROAD | 2,034 LF | 41 | 21 | 102 |
| EXISTING TRACT BOUNDARY | | | | |
| 530 LF(200 LF BUFFERED) | | 7 | 14 | 55 |
| 1,320 LF* | | 14 | 27 | 105 |
| 150 LF* | | 2 | 3 | 12 |
| 2,220 LF* | | 28 | 51 | 222 |
| TOTAL = | | 301 | 223 | 598 |
| TOTAL (ADJUSTED AFTER DEDUCTION) = | | 237 | 124 | 611 |

*BUFFERED VIEW WITH EXISTING VEGETATION LANDSCAPING NOT REQUIRED AND THEREFORE DEDUCTED FROM TOTAL REQUIRED

SALDO – SECTION 1608 E2:

WHERE APPLICANT CAN DEMONSTRATE TO THE SATISFACTION OF THE BOARD THAT EXISTING VEGETATION, OR TOPOGRAPHIC CONDITIONS LOCATED WITHIN ONE HUNDRED FEET OF EXISTING TRACT BOUNDARIES OR WITHIN ONE HUNDRED FEET OF THE CARTWAY OF EXISTING OR NEW ROADWAY SEGMENTS WILL CONCEAL, ON A YEAR-ROUND BASIS, ADJACENT DEVELOPMENT FROM VIEW OF SUCH TRACT BOUNDARY OR ROADWAY SEGMENTS, THE LINEAR FOOTAGE OF SUCH TRACT BOUNDARY OR ROADWAY SEGMENTS MAY BE EXCLUDED FROM CALCULATION OF REQUIRED PLANTINGS.

## LANDSCAPING REQUIRED PER DWELLING UNIT (70 D.U.)

BUILDING FOOTPRINT = 1,785 SF

| | | TOTAL REQUIRED |
|---|---|---|
| DECIDUOUS TREES | = 4 | 280 |
| EVERGREEN TREES | = 2 | 140 |
| SHRUBS | = 15 | 1,050 |

## LANDSCAPING REQUIREMENTS

1. DECIDUOUS TREES

   REQUIRED = 517
   PROVIDED = 261 GENERAL SITE LANDSCAPING
   PROVIDED = 280 AT DWELLING UNITS

   TOTAL PROVIDED = 541

2. EVERGREEN TREES

   REQUIRED = 264
   PROVIDED = 124 GENERAL SITE LANDSCAPING
   PROVIDED = 140 AT DWELLING UNITS

   TOTAL PROVIDED = 264

3. SHRUBS

   REQUIRED = 1,651
   PROVIDED = 675 GENERAL SITE LANDSCAPING
   PROVIDED = 1,050 AT DWELLING UNITS

   TOTAL PROVIDED = 1,825

GENERAL NOTE: THE LOCATION OF LANDSCAPED AREAS ALONG EXISTING ROADS MAY BE ADJUSTED DURING INSTALLATION BY TOWNSHIP STAFF.

SEE SHEET 17 FOR ADDITIONAL LANDSCAPE NOTES/DETAILS.

# PRELIMINARY/FINAL PLAN LANDSCAPE PLAN

| | | |
|---|---|---|
| 9 | 5-10-2011 | REVISE PER TOWNSHIP CONSULTANT REVIEW LETTER |
| 8 | 3-24-2011 | MODIFY PLAN SET TO REFLECT NEW LOT LAYOUT |
| 7 | 6-13-05 | REVISED PER CONDITIONS OF APPROVAL |
| 6 | 12-21-04 | REVISED PER CCCD REVIEW LETTER DATED 10-27-04 |
| 5 | 6-14-04 | REVISED PER TWP. ENGR. REVIEW LETTER DATED 5-27-04 |
| 4 | 4-26-04 | REVISED PER TWP. ENGR. REVIEW LETTER DATED 4-14-04 |
| 3 | 1-29-04 | REVISED PER PRELIMINARY/FINAL PLAN SUBMISSION |
| 2 | 10-9-03 | REVISED PER TOWNSHIP ENGR REVIEW LETTER DATED 8-12-03 |
| 1 | 8-29-03 | REVISED HOUSE/ROAD LAYOUT TO SHIFT AWAY FROM EXISTING HOUSE & TO IMPROVE VIEWSHEDS |

PLAN OF SUBDIVISION
FOR
# RIDGECREST SUBDIVISION

EAST FALLOWFIELD TOWNSHIP — CHESTER COUNTY, PA.

Edward B. Walsh & Associates, Inc.
CIVIL ENGINEERS & SURVEYORS
Lionville Professional Center
125 Doulin Forge Road
Exton, Pennsylvania 19341
Phone (610) 903-0060
Fax (610) 903-0080
www.ebwalshinc.com

| | |
|---|---|
| Project- | 2693 |
| Date- | 1-29-03 |
| Scale- | 1"= 50' |
| Drawn- | SLM |
| Checked- | A.J.B. |
| Sheet- | 15 OF 20 |

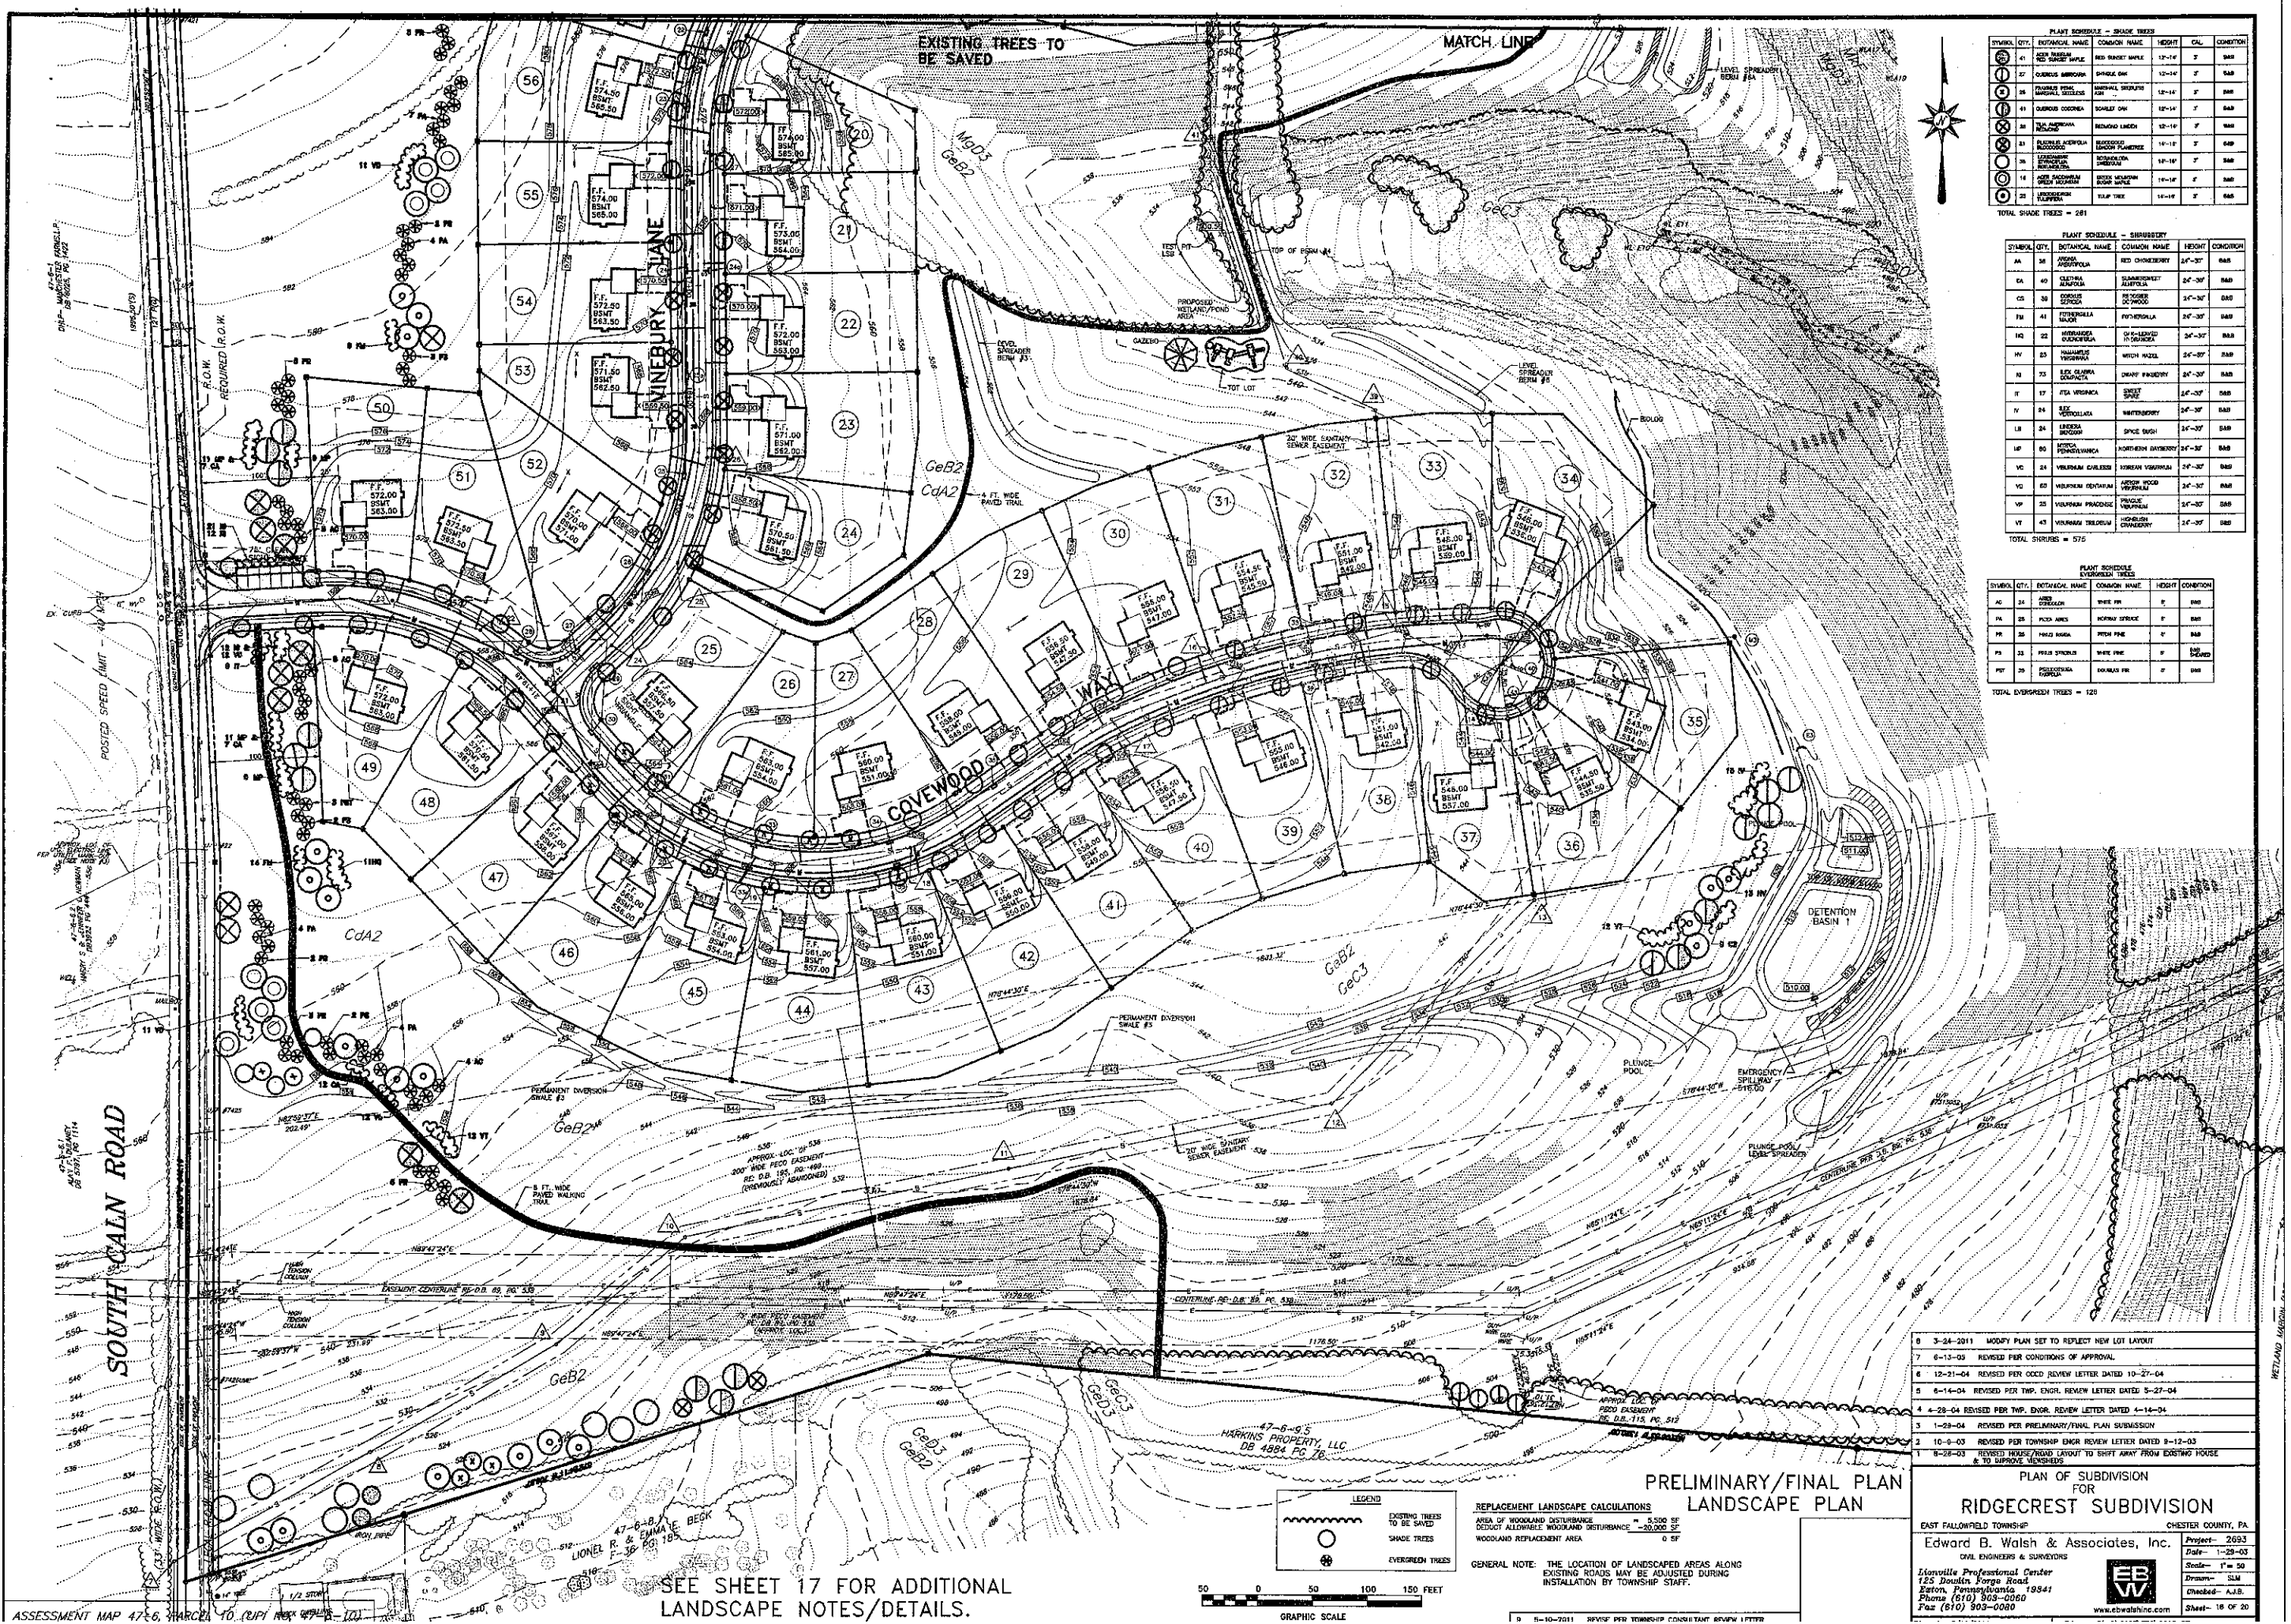


| PLANT SCHEDULE - SHADE TREES | | | | | | |
|---|---|---|---|---|---|---|
| SYMBOL | QTY. | BOTANICAL NAME | COMMON NAME | HEIGHT | CAL. | CONDITION |
| | 41 | ACER RUBRUM 'RED SUNSET' | RED SUNSET MAPLE | 12'-14' | 3" | B&B |
| | 27 | QUERCUS IMBRICARIA | SHINGLE OAK | 12'-14' | 3" | B&B |
| | 26 | FRAXINUS PENN. MARSHALL SEEDLESS | MARSHALL SEEDLESS ASH | 12'-14' | 3" | B&B |
| | 41 | QUERCUS COCCINEA | SCARLET OAK | 12'-14' | 3" | B&B |
| | 30 | TIL. AMERICANA 'REDMOND' | REDMOND LINDEN | 12'-14' | 3" | B&B |
| | 23 | SUCCISELA AUBERVILLA SUCCOSUS | SUCCESSO GARDEN PLANETREE | 14'-16' | 3" | B&B |
| | 36 | LIRIODENDRON TULIPIFERA SCHMIDT'S | SCHMIDT'S TULIP TREE | 12'-14' | 3" | B&B |
| | 16 | ACER PALMATUM 'GREEN MOUNTAIN' | GREEN MOUNTAIN SUGAR MAPLE | 14'-16' | 3" | B&B |
| | 23 | LIRIODENDRON TULIPIFERA | TULIP TREE | 14'-16' | 3" | B&B |

TOTAL SHADE TREES = 281

| PLANT SCHEDULE - SHRUBBERY | | | | | |
|---|---|---|---|---|---|
| SYMBOL | QTY. | BOTANICAL NAME | COMMON NAME | HEIGHT | CONDITION |
| AA | 38 | ARONIA ARBUTIFOLIA | RED CHOKEBERRY | 24"-30" | B&B |
| CA | 40 | CLETHRA ALNIFOLIA | SUMMERSWEET ALNIFOLIA | 24"-30" | B&B |
| CS | 38 | CORNUS SERICEA | RED OSIER DOGWOOD | 24"-30" | B&B |
| FM | 41 | FOTHERGILLA MAJOR | FOTHERGILLA | 24"-30" | B&B |
| HQ | 22 | HYDRANGEA QUERCIFOLIA | OAK-LEAVED HYDRANGEA | 24"-30" | B&B |
| HV | 23 | HAMAMELIS VIRGINIANA | WITCH HAZEL | 24"-30" | B&B |
| NI | 73 | ILEX GLABRA COMPACTA | DWARF INKBERRY | 24"-30" | B&B |
| IT | 17 | ITEA VIRGINICA | SWEET SPIRE | 24"-30" | B&B |
| IV | 24 | ILEX VERTICILLATA | WINTERBERRY | 24"-30" | B&B |
| LB | 24 | LINDERA BENZOIN | SPICE BUSH | 24"-30" | B&B |
| MP | 80 | MYRICA PENNSYLVANICA | NORTHERN BAYBERRY | 24"-30" | B&B |
| VC | 24 | VIBURNUM CASSINOIDES | WITHERROD VIBURNUM | 24"-30" | B&B |
| VG | 60 | VIBURNUM DENTATUM | ARROW WOOD VIBURNUM | 24"-30" | B&B |
| VP | 35 | VIBURNUM PRUNIFOLIUM | BLACK HAW VIBURNUM | 24"-30" | B&B |
| VT | 43 | VIBURNUM TRILOBUM | HIGHBUSH CRANBERRY | 24"-30" | B&B |

TOTAL SHRUBS = 575

| PLANT SCHEDULE EVERGREEN TREES | | | | | |
|---|---|---|---|---|---|
| SYMBOL | QTY. | BOTANICAL NAME | COMMON NAME | HEIGHT | CONDITION |
| AC | 24 | ABIES CONCOLOR | WHITE FIR | 8' | B&B |
| PA | 25 | PICEA ABIES | NORWAY SPRUCE | 8' | B&B |
| PR | 35 | PINUS RIGIDA | PITCH PINE | 8' | B&B |
| PS | 33 | PICEA STROBUS | WHITE PINE | 8' | B&B SHEARED |
| PST | 25 | PSEUDOTSUGA TAXIFOLIA | DOUGLAS FIR | 8' | B&B |

TOTAL EVERGREEN TREES = 120

| LEGEND |
|---|
| EXISTING TREES TO BE SAVED |
| SHADE TREES |
| EVERGREEN TREES |

**REPLACEMENT LANDSCAPE CALCULATIONS**

| | |
|---|---|
| AREA OF WOODLAND DISTURBANCE | = 5,500 SF |
| DEDUCT ALLOWABLE WOODLAND DISTURBANCE | -20,000 SF |
| WOODLAND REPLACEMENT AREA | 0 SF |

GENERAL NOTE: THE LOCATION OF LANDSCAPED AREAS ALONG EXISTING ROADS MAY BE ADJUSTED DURING INSTALLATION BY TOWNSHIP STAFF.

50 0 50 100 150 FEET
GRAPHIC SCALE

SEE SHEET 17 FOR ADDITIONAL LANDSCAPE NOTES/DETAILS.

ASSESSMENT MAP 47-6, PARCEL 10 (UPI INDEX 47-6-10)

# PRELIMINARY/FINAL PLAN
# LANDSCAPE PLAN

| | | |
|---|---|---|
| 8 | 3-24-2011 | MODIFY PLAN SET TO REFLECT NEW LOT LAYOUT |
| 7 | 6-13-05 | REVISED PER CONDITIONS OF APPROVAL |
| 6 | 12-21-04 | REVISED PER CCCD REVIEW LETTER DATED 10-27-04 |
| 5 | 6-14-04 | REVISED PER TWP. ENGR. REVIEW LETTER DATED 5-27-04 |
| 4 | 4-28-04 | REVISED PER TWP. ENGR. REVIEW LETTER DATED 4-14-04 |
| 3 | 1-29-04 | REVISED PER PRELIMINARY/FINAL PLAN SUBMISSION |
| 2 | 10-6-03 | REVISED PER TOWNSHIP ENGR REVIEW LETTER DATED 9-12-03 |
| 1 | 9-26-03 | REVISED PAVED/ROAD LAYOUT TO SHIFT AWAY FROM EXISTING HOUSE & TO IMPROVE WATERSHEDS |

PLAN OF SUBDIVISION
FOR
# RIDGECREST SUBDIVISION

EAST FALLOWFIELD TOWNSHIP — CHESTER COUNTY, PA.

Edward B. Walsh & Associates, Inc.
CIVIL ENGINEERS & SURVEYORS
Lionville Professional Center
125 Doulin Forge Road
Exton, Pennsylvania 19341
Phone (610) 903-0060
Fax (610) 903-0080
www.ebwalshinc.com

| | |
|---|---|
| Project- | 2693 |
| Date- | 1-29-03 |
| Scale- | 1"= 50 |
| Drawn- | SLM |
| Checked- | A.J.B. |
| Sheet- | 18 OF 20 |

## SEED MIX SPECIFICATIONS

Grass Seed: All seed shall be fresh, and new crop seed shall be labeled in accordance with the U.S. Department of Agriculture seed laws and amendments under the Agricultural Marketing Act of 1946. Seed shall be furnished in sealed standard containers, bearing the warranty of the supplier and certifying as to the seed percent by weight, purity and germination. The grass seed shall contain the percentages of varieties and shall be of the quality indicated by the germination standards of the Association of Seed Analysts, unless other data is applicable plan. Germination shall be an acceptable percentage of the rate of 4 lbs. per 1000 sq. ft. minimum for slopes 3:1 is greater, use 3 lbs. per 1000 sq. feet.

PERMANENT SEEDING DATES: MARCH 1 TO JUNE 1, AUGUST 1 TO OCTOBER 1

| GRASS SEED NAME | PARTS BY WEIGHT | PURITY | GERMINATION |
|---|---|---|---|
| Kentucky Blue Grass | 35% | 95% | 85% |
| Creeping Red or Fescue | | | |
| Perennial Ryegrass | 33% | 92% | 90% |
| Pennfine Fescue | 25% | 92% | 80% |
| Annual Ryegrass | 15% | 90% | 80% |

Mulch: Shall be hay which is free of weeds and seeds, not moldy or rotten, and shall be applied at all disturbed areas at a rate of 2 tons per acre.

Kentucky Bluegrass Sod (if called for)
Sod shall be grown under supervision of the Bureau of Plant Industry Pennsylvania Department of Agriculture or shall be purchased of Judy Blue Top Certified Sod.

Temporary Seeding Dates: Anytime

Temporary Seeding: Shall be annual ryegrass at 40 lbs. per acre. Site preparation – apply 1 ton of agricultural grade limestone per acre plus fertilizer at the rate of 50-50-50 per acre and work in where possible. After seeding, mulch with hay or straw at a rate of 2 tons per acre.

Hydroseeding: Shall be lime, fertilizer, grass seeds, legume seeds and textured mulch and water applied as slurry, at a rate of 1,000 gallons per acre.

Fertilizer: 4# rate of 50-100-100 per acre.
Insecticide: use 3 times rate recommended on the package when seeding with a hydroseeder.

PERMANENT SEEDING:
For permanent seeding, soil supplements shall be applied to areas to be seeded as follows: 10-20-20 fertilizer shall be applied to 28 LBS/1000 Sq. ft. pulverized dolomite limestone at 90 LBS/1000 Sq. ft.

## SEEDING AND MULCH NOTES

1. Any undisturbed area on which activity has ceased must be seeded and mulched immediately. During non-germinating periods, mulch must be applied at the recommended rates. Disturbed areas which are not at finished grade and which will be reclaimed within 1 year may be seeded and mulched with a temporary seeding mixture and mulch. Disturbed areas which are either at finished grade or will not be reclaimed within 1 year must be seeded and mulched with a permanent seed mixture and mulch.
2. Diversions, channels, sedimentation basins, sediment traps, and stockpiles must be seeded and mulched immediately.
3. Hay or straw mulch must be applied at rates of at least 3.0 tons per acre.
4. Crushed grass are to be temporarily seeded and mulched immediately upon completion of construction. Use the annual rye grass applied at the rate of 3 lbs. per 1000 sq. ft.
5. Establish permanent seeding as soon as possible after final grading is complete. Permanent seeding shall be 15% Pennfine Red Fescue, 30% Pennfine Perennial Ryegrass and 35% Kentucky Bluegrass applied at the min. rate of 4.0 lbs. per 1000 sq. ft.

## GENERAL NOTES

1. Should any measures contained within this plan prove incapable of adequately controlling sediment from on-site flows prior to discharge or of stabilizing the various disturbed conditions, measures must be immediately implemented by the developer to eliminate all such problems.
2. Only limited spoilage disturbance will be permitted to provide access to sediment traps and interceptor channels for grading and acquiring borrow to construct these controls.
3. Erosion and sedimentation controls must be constructed, stabilized, and functional before general site disturbance within the tributary areas of those controls.
4. After final site stabilization has been achieved, temporary erosion and sedimentation controls must be removed. Areas disturbed during removal of the controls must be stabilized.
5. Limits of disturbance must be clearly marked in the field prior to disturbance. Any change or enhancement into these areas without Conservation District review and approval may require the developer to cease disturbance.
6. The developer must develop and have approved by the County Conservation District, a separate erosion and sedimentation control plan for each spoil, borrow, or other work area not detailed in the approved plan, whether located within or outside the construction limits.
7. Sediment must be removed when accumulations reach 1/2 above ground heights at silt fencing.
8. All areas requiring interim or final stabilization must be addressed upon completion of disturbance. Areas requiring vegetative stabilization must be seeded/planted and mulched in sufficient time to germinate by October 15 of each year. Seeding will be accomplished through the use of hydro-seeding techniques or conventional seeding and mulching at a rate of 3.0 tons per acre as recommended in the Penn State Agronomy Guide.

## EROSION AND SEDIMENTATION CONTROL NOTES

1. BEFORE INITIATING ANY REVISION TO THE APPROVED EROSION AND SEDIMENT CONTROL PLAN OR REVISIONS TO OTHER PLANS WHICH MAY AFFECT THE EFFECTIVENESS OF THE PLAN, A 3 STEP REVISION PROCESS MUST BE FOLLOWED: FIRST, THE OPERATOR MUST OBTAIN APPROVAL OF THE REVISIONS FROM THE CHESTER COUNTY CONSERVATION DISTRICT. SECOND, THE OPERATOR SHALL ASSURE THAT THE APPROVED EROSION AND SEDIMENT CONTROL PLAN IS PROPERLY AND COMPLETELY IMPLEMENTED. IMMEDIATELY UPON DISCOVERING UNFORESEEN CIRCUMSTANCES POSING THE POTENTIAL FOR ACCELERATED EROSION AND/OR SEDIMENT POLLUTION, THE OPERATOR SHALL IMPLEMENT APPROPRIATE BEST MANAGEMENT PRACTICES TO MINIMIZE POTENTIAL FOR ACCELERATED EROSION AND/OR SEDIMENT POLLUTION.
2. THE CONTRACTOR IS RESPONSIBLE FOR PERFORM ENVIRONMENTAL DUE DILIGENCE TO DETERMINE THAT IMPORTED FILL MATERIAL MEETS THE PADEP QUALIFICATIONS FOR "CLEAN FILL".

   CLEAN FILL IS DEFINED AS UNCONTAMINATED, NON-WATER SOLUBLE, NON-DECOMPOSABLE, INERT, SOLID MATERIAL. THE TERM INCLUDES SOIL, ROCK, STONE, DREDGED MATERIAL, USED ASPHALT, AND BRICK, BLOCK OR CONCRETE FROM CONSTRUCTION AND DEMOLITION ACTIVITIES THAT IS SEPARATE FROM OTHER WASTE AND IS RECYCLABLE AS SUCH. THE TERM DOES NOT INCLUDE MATERIALS PLACED IN OR ON THE WATERS OF THE COMMONWEALTH UNLESS OTHERWISE AUTHORIZED. THE TERM DOES NOT INCLUDE MILLED ASPHALT OR ASPHALT THAT HAS BEEN PROCESSED FOR RE-USE.)

   ENVIRONMENTAL DUE DILIGENCE IS DEFINED AS INVESTIGATIVE TECHNIQUES, INCLUDING, BUT NOT LIMITED TO, VISUAL PROPERTY INSPECTIONS, ELECTRONIC DATA BASE SEARCHES, REVIEW OF PROPERTY OWNERSHIP, REVIEW OF PROPERTY HISTORY, SANBORN MAPS, ENVIRONMENTAL QUESTIONNAIRES, TRANSACTION SCREENS, ANALYTICAL TESTING, ENVIRONMENTAL ASSESSMENTS OR AUDITS. ANALYTICAL TESTING IS NOT A REQUIRED PART OF DUE DILIGENCE UNLESS VISUAL INSPECTION AND/OR REVIEW OF THE PAST LAND USE OF THE PROPERTY INDICATES THAT THE PLAY MAY HAVE BEEN SUBJECTED TO A SPILL OR RELEASE OF REGULATED SUBSTANCE. MUST BE TESTED TO DETERMINE IF IT QUALIFIES AS CLEAN FILL. TESTING SHOULD BE PERFORMED IN ACCORDANCE WITH APPENDIX A OF THE PA DEP'S POLICY MANAGEMENT OF FILL.

   FILL MATERIAL THAT DOES NOT QUALIFY AS CLEAN FILL IS REGULATED FILL. REGULATED FILL IS WASTE AND MUST BE MANAGED IN ACCORDANCE WITH THE PADEP'S MANUAL ON RESIDUAL WASTE REGULATIONS BASED ON 25 PA CODE CHAPTERS 287 RESIDUAL WASTE MANAGEMENT OR 271 MUNICIPAL WASTE MANAGEMENT, WHICHEVER IS APPLICABLE.

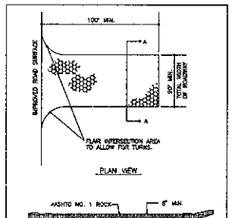


TYPICAL SECTION A–A

### ROCK CONSTRUCTION ENTRANCE DETAILS

NOT TO SCALE

ROCK CONSTRUCTION DEPENDS THICKNESS WILL BE CONSTANTLY MAINTAINED TO THE DETAILED SPECIFICATIONS BY ADDING ROCK. A STOCKPILE OF ROCK MATERIAL WILL BE MAINTAINED ON THE SITE FOR THIS PURPOSE. AT THE END OF EACH CONSTRUCTION DAY, ALL SEDIMENT DEPOSITED ON PUBLIC ROADWAYS WILL BE REMOVED AND RETURNED TO THE CONSTRUCTION SITE.

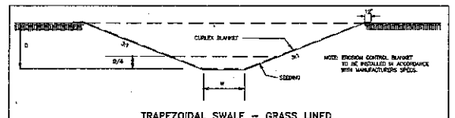


### TRAPEZOIDAL SWALE – GRASS LINED WITH EROSION CONTROL BLANKET

NOT TO SCALE

CHANNEL TABULATION

| CHANNEL NUMBER | V (FPS) | Q (CFS) | SLOPE (FT/FT) | W | D | CHANNEL LININGS | COMMENTS |
|---|---|---|---|---|---|---|---|
| 1 | 8.65 | 18.8 | 0.0285–0.0800 | 4.25 | 1.30 | N.A.G. – C125 | PERMANENT |
| 2 | 6.44 | 3.99 | 0.0400–0.1429 | 4.00 | 1.00 | N.A.G. – C125 | PERMANENT |
| 3 | 7.15 | 18.18 | 0.0200–0.1250 | 5.25 | 1.23 | N.A.G. – SC250 | PERMANENT |
| TEMPORARY 1 | 6.37 | 5.40 | 0.0500–0.0667 | 2.00 | 2.00 | NAG–C125 | TEMPORARY |
| TEMPORARY 2 | 6.71 | 7.92 | 0.0367–0.0510 | 2.00 | 2.00 | NAG–C125 | TEMPORARY |
| TEMPORARY 3 | 6.03 | 12.42 | 0.0290 | 2.00 | 2.00 | NAG–C125 | TEMPORAY |
| TEMPORARY 4 | 5.74 | 10.64 | 0.0120–0.0290 | 2.00 | 2.00 | NAG–C125 | TEMPORARY |

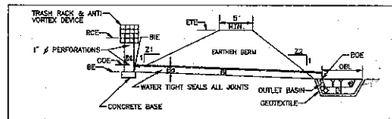


### EMBANKMENT SECTION ALONG PRINCIPAL SPILLWAY

| TRAP | Z1 (FT) | Z2 (FT) | RISER CREST DIA. (IN) | RISER CREST ELEV. (FT) | RISER MAT'L | PERFORATIONS DIA. (IN) | PERFORATIONS No/ROW Pd (IN) | PERFORATIONS ROW ELEV. (FT) | BARREL INLET DIA (IN) | BARREL INLET ELEV. (FT) | BARREL LENGTH (FT) | BARREL OUTLET DIA (IN) | BARREL OUTLET ELEV. (FT) | BARREL MAT'L | EMBANKMENT CLEAN TOP ELEV. (FT) | EMBANKMENT CLEAN TOP WIDTH | EMBANKMENT CLEAN CUT ELEV. (FT) | EMBANKMENT CLEAN BOTTOM ELEV. (FT) |
|---|---|---|---|---|---|---|---|---|---|---|---|---|---|---|---|---|---|---|
| 1 | 3 | 3 | 15" | 534.75 | CMP | 1" | 1 | 533.70 | 12" | 532.00 | 40 | 531.60 | CMP | 536.50 | 5.0' | 533.70 | 532.00 | |
| 2 | 3 | 3 | 15" | 530.00 | CMP | 1" | 1<br>1 | 528.35<br>529.35 | 12" | 526.50 | 50 | 526.00 | CMP | 532.00 | 5.0' | 528.33 | 526.50 | |
| 3 | 3 | 3 | 15" | 560.10 | CMP | 1" | 1<br>1 | 558.55<br>559.55 | 12" | 557.00 | 50 | 556.50 | CMP | 562.00 | 5.0' | 558.51 | 557.00 | |
| 4 | 3 | 3 | 24" | 540.00 | CMP | 1" | 1<br>1 | 538.50<br>539.50 | 15" | 537.00 | 60 | 536.40 | CMP | 542.00 | 5.0' | 538.44 | 537.00 | |

| TRAP RIPRAP DEPTH | WIDTH | LENGTH | CONCRETE BASE LENGTH | CONCRETE BASE THICKNESS |
|---|---|---|---|---|
| 12 | 5.00 | 10.00 | 46 | 12 |

| OUTLET BASIN | SIZE (R–3) | D (IN) | CONF (FT) | OBL (FT) | CBW (FT) | CBH (IN) |
|---|---|---|---|---|---|---|
| 1–4 | | | | | | |

### BARREL/RISER SEDIMENT TRAP DETAIL

NOT TO SCALE

NOTES:
CLEANOUT STAKES MUST BE PLACED AT HALF DISTANCES FROM POINT OF CONCENTRATED INFLOWS TO SEDIMENTATION OUTLETS. WHEN SEDIMENT HAS ACCUMULATED TO THE CLEAN OUT ELEVATION ON ANY STAKE, THE SEDIMENT MUST BE REMOVED TO RESTORE BASIN CAPACITIES.

SEDIMENTATION BASIN MUST BE PROTECTED FROM UNAUTHORIZED ACTS OF THIRD PARTIES.

FOR BARREL PIPES HAVING SMOOTH EXTERIOR SURFACES, ANTI-SEEP COLLARS(S) AND SELECT EMBANKMENT FILL ARE REQUIRED.

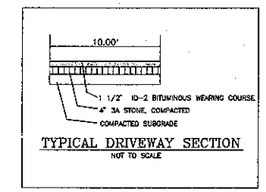


### TYPICAL DRIVEWAY SECTION

NOT TO SCALE

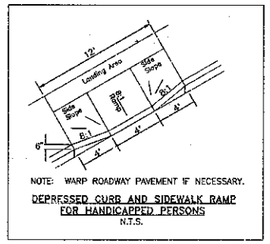


NOTE: WARP ROADWAY PAVEMENT IF NECESSARY.

### DEPRESSED CURB AND SIDEWALK RAMP FOR HANDICAPPED PERSONS

N.T.S.

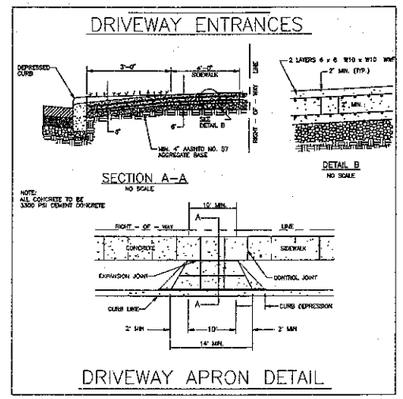


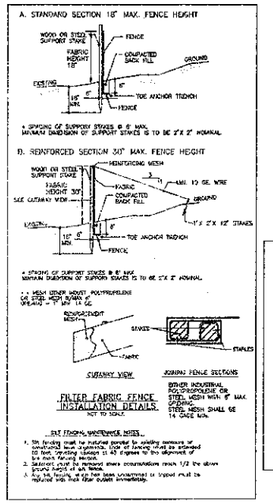


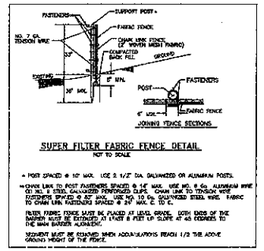


### SUPER FILTER FABRIC FENCE DETAIL

NOT TO SCALE

- POST SPACED @ 10' MAX. USE 2 1/2' DIA. GALVANIZED OR ALUMINUM POSTS.
- FENCE LINK TO POST FASTENERS SPACED @ 14" MAX. USE NO. 9 GA. ALUMINUM WIRE OR NO. 9 STEEL GALVANIZED REINFORCED CLIPS. CHAIN LINK TO TENSION WIRE FASTENERS SPACED @ 24" MAX. USE NO. 10 GA. GALVANIZED STEEL WIRE. FABRIC TO CHAIN LINK FASTENERS SPACED @ 24" MAX. C TO C.
- FILTER FABRIC FENCE MUST BE PLACED AT LEVEL GRADE. BOTH ENDS OF THE BARRIER MUST BE EXTENDED AT LEAST 8 FEET UP SLOPE AT 45 DEGREES TO THE MAIN BARRIER ALIGNMENT.
- SEDIMENT MUST BE REMOVED WHEN ACCUMULATIONS REACH 1/2 THE ABOVE GROUND HEIGHT OF THE FENCE.

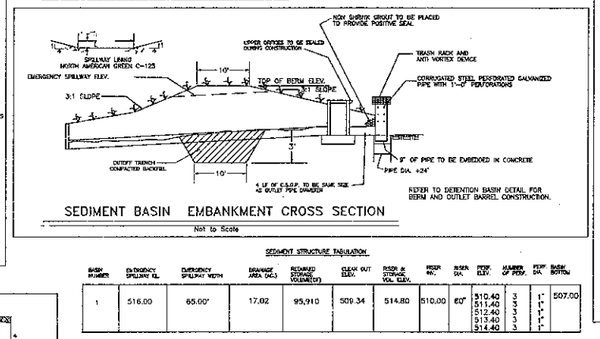


### SEDIMENT BASIN EMBANKMENT CROSS SECTION

Not to Scale

SEDIMENT STRUCTURE TABULATION

| BASIN NUMBER | EMERGENCY SPILLWAY EL. | EMERGENCY SPILLWAY WIDTH | DRAINAGE AREA (AC.) | REQUIRED SEDIMENT VOLUME(CF) | CLEAN OUT ELEV. | BASIN & STORAGE VOL. ELEV. | RISER NO. | RISER DIA. | PERF ELEV. | NUMBER OF PERF. | PERF DIA. | BASIN BOTTOM |
|---|---|---|---|---|---|---|---|---|---|---|---|---|
| 1 | 516.00 | 65.00' | 17.02 | 95,910 | 509.34 | 514.80 | 510.00 | 60" | 510.40<br>511.40<br>512.40<br>513.40<br>514.40 | 3<br>3<br>3<br>3<br>3 | 1"<br>1"<br>1"<br>1"<br>1" | 507.00 |

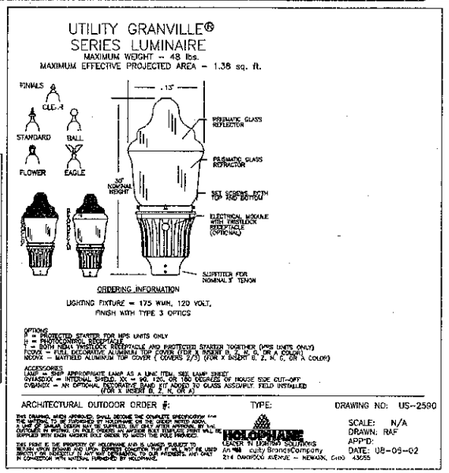


ARCHITECTURAL OUTDOOR ORDER #: TYPE: DRAWING NO: US-2590

SCALE: N/A
DRAWN: RAF
APP'D:
DATE: 08-09-02

HOLOPHANE Holophane
EXPERT IN LIGHTING SOLUTIONS
An HHI equity Brands Company
214 DAWSON AVENUE – NEWARK, OHIO 43055

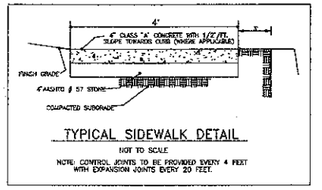


### CONCRETE CURB TAPER DETAIL

(NOT TO SCALE)




### TYPICAL SIDEWALK DETAIL

NOT TO SCALE

NOTE: CONTROL JOINTS TO BE PROVIDED EVERY 4 FEET WITH EXPANSION JOINTS EVERY 20 FEET.

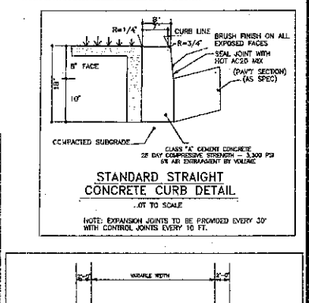


### STANDARD STRAIGHT CONCRETE CURB DETAIL

...OT TO SCALE

NOTE: EXPANSION JOINTS TO BE PROVIDED EVERY 20' WITH CONTROL JOINTS EVERY 10 FT.

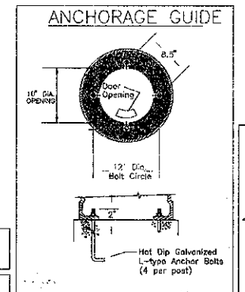


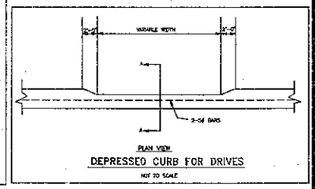


### DEPRESSED CURB FOR DRIVES

NOT TO SCALE

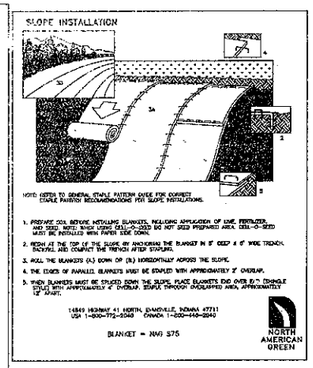


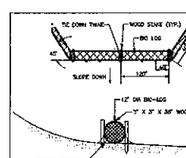


### BIO-LOG DETAIL

NOT TO SCALE

NOTES:
1. BIO-LOGS ARE PLANTER LOGS PREPARED BY BIOMTRIX (ARTIFICIAL TURF, INC.) OR EQUIVALENT EQUAL. INSTALL ACCORDING TO MANUFACTURER'S INSTRUCTIONS.
2. BIO-LOGS ARE TO BE INSTALLED IN THE GENERAL AREA SHOWN ON THE PLANS, BUT ADJUSTMENTS MAY BE MADE FOR THE EXACT LOCATIONS ON SITE.
3. BIO-LOGS ARE SPACED ON DOWNSLOPE SIDE. AREA BEHIND BIO-LOG TO BE STABILIZED WITH TOPSOIL, SEEDED WITH A PERMANENT SEED MIXTURE, AND PROTECTED WITH MULCH OR APPROVED EQUAL.
4. DRIVE IN THE BIO-LOG STAKES SO THAT THEY ARE SECURED AGAINST THE TOP OF THE BIO-LOG.
5. INSTALL BIO-LOG AT A 47° ANGLE UP THE SLOPE ON EACH SIDE, AS SHOWN ON DETAIL.

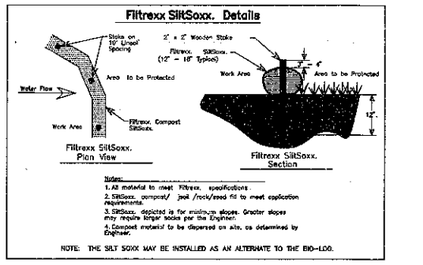


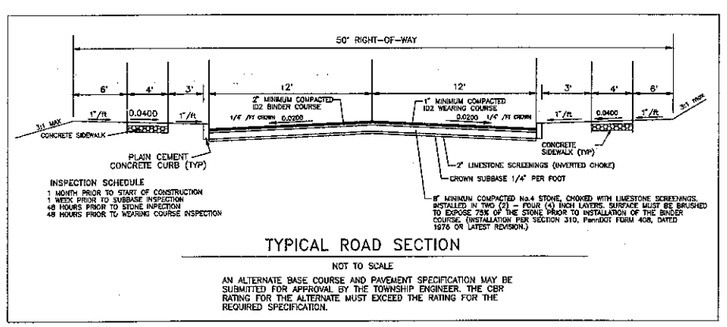


### TYPICAL ROAD SECTION

NOT TO SCALE

AN ALTERNATE BASE COURSE AND PAVEMENT SPECIFICATION MAY BE SUBMITTED FOR APPROVAL BY THE TOWNSHIP ENGINEER. THE CBR RATING FOR THE ALTERNATE MUST EXCEED THE RATING FOR THE REQUIRED SPECIFICATION.

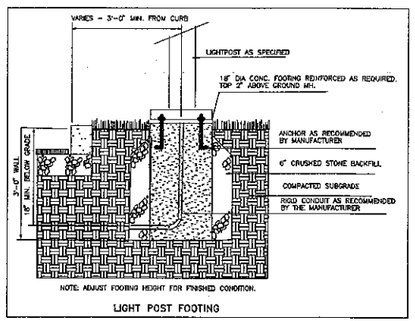


### LIGHT POST FOOTING

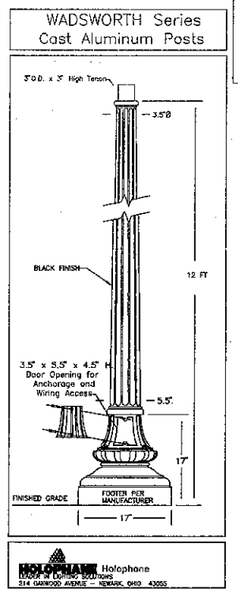


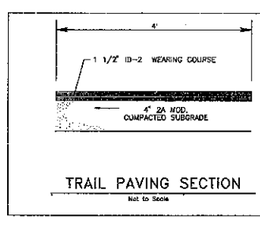


### TRAIL PAVING SECTION

Not to Scale

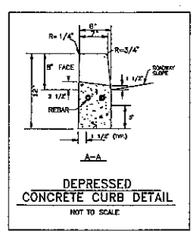


### DEPRESSED CONCRETE CURB DETAIL

NOT TO SCALE

PRELIMINARY/ FINAL PLAN DETAIL SHEET

| | | |
|---|---|---|
| 9 | 3-24-2011 | MODIFY PLAN SET TO REFLECT NEW LOT LAYOUT |
| 8 | 5-13-05 | REVISED PER CONDITIONS OF APPROVAL |
| 7 | 3-1-05 | REVISED PER CCCD REVIEW COMMENTS |
| 6 | 12-21-04 | REVISED PER CCCD REVIEW LETTER DATED 10-27-04 |
| 5 | 6-14-04 | REVISED PER TOWNSHIP ENGR. REVIEW LETTER DATED 5-27-04 |
| 4 | 4-28-04 | REVISED PER TOWNSHIP ENGR. REVIEW LETTER DATED 4-14-04 |
| 3 | 1-29-04 | REVISED PER PRELIMINARY/FINAL PLAN SUBMISSION |
| 2 | 10-8-03 | REVISED PER TOWNSHIP ENGR REVIEW LETTER DATED 9-12-03 |
| 1 | 8-26-03 | REVISED HOUSE/ROAD LAYOUT TO SHIFT AWAY FROM EXISTING HOUSE & TO IMPROVE MOCHSIDES |

PLAN OF SUBDIVISION FOR

# RIDGECREST SUBDIVISION

EAST FALLOWFIELD TOWNSHIP CHESTER COUNTY, PA.


Edward B. Walsh & Associates, Inc.
CIVIL ENGINEERS & SURVEYORS
Lionville Professional Center
126 Doulin Forge Road
Exton, Pennsylvania 19341
Phone (610) 903-0060
Fax (610) 903-0080
www.ebwalshinc.com


| | |
|---|---|
| Project- | 2693 |
| Date- | 1-29-03 |
| Scale- | N/A |
| Drawn- | SLM |
| Checked- | A.J.B. |
| Sheet- | 19 OF 20 |

10 5-10-2011 REVISE PER TOWNSHIP CONSULTANT REVIEW LETTER

## SEED MIX SPECIFICATIONS

Grass Seed: All seed shall be fresh, and new crop seed shall be labeled in accordance with the U.S. Department of Agriculture Rules and Regulations under the Federal Seed Act in effect on the date of inclusion for bids. All seed shall be within a year of standard germination. Seed shall be of the kind and variety as specified. The grass seed shall contain the percentages of purity and shall be of the quality indicated by the percentages of purity and germination listed on the bag furnished by the supplier. Seed not meeting these requirements will be acceptable provided the rate of seeding is increased to provide the equivalent of 100% purity and 90% germination. The grass seed shall contain the percentages of purity and germination listed below, or shall be of the quality indicated by the percentages of purity and germination listed on the bag furnished by the supplier. Seed not meeting these requirements will be acceptable provided the rate of seeding is increased to provide the equivalent of 100% purity and 90% germination. Use 2 lbs per 1000 sq. feet.

PERMANENT SEEDING DATES MARCH 1 TO JUNE 1, AUGUST 1 TO OCTOBER 1

GRASS SEED

| NAME | PARTS BY WEIGHT | %PURITY | %GERMINATION |
|---|---|---|---|
| Kentucky Blue Grass | 35% | 95% | 85% |
| Pennfine or Pennfine Perennial Ryegrass | 35% | 95% | 90% |
| Pennlawn Fescue | 15% | 85% | 80% |
| Annual Ryegrass | 15% | 80% | 80% |

MULCH: Shall be hay which is free of weeds and seeds, not moldy or musty, and which will be seeded at an distributed evenly at a rate of 3 tons per acre.

Kentucky Bluegrass Sod (or cutted turf)
Sod shall be taken from sodded plantation of the Bureau of Plant Industry, Pennsylvania Department of Agriculture or shall be composed of only Blue Top Certified Sod.

Temporary Seeding Dates: Anytime

Temporary Seeding: Shall be annual ryegrass at 40 lbs. per acre.
Site preparation - apply 1 ton of agricultural grade limestone per acre plus fertilizer at the rate of 50-50-50 per acre and work in where possible. After seeding, mulch with hay or straw at a rate of 2 tons per acre.

Hydroseeding: Shall be lime, fertilizer, grass seeds, legume seeds and mulch mixed with water and applied as slurry, at a rate of 1,000 gallons per acre.
Fertilizer: at rate of 50-100-100 per acre.
Mulch: use 2 times rate recommended on the package when seeding with a hydroseeder.

PERMANENT SEEDING:
For permanent seeding soil supplements shall be applied to areas to be seeded at the rate of 10-20-20 fertilizer shall be applied at 1000 LBS/1000 Sq. Ft. pulverized dolomite limestone at 95 LBS/1000 Sq. Ft.

## SEEDING AND MULCH NOTES

1. Any undisturbed area on which activity has ceased must be seeded and mulched immediately. During non-germinating periods, mulch shall be applied at double the specified rate. Areas which are not at finished grade and which will be redisturbed within 1 year may be seeded and mulched with a quick growing temporary seeding (without and mulch. Disturbed areas which are either at finished grade or will not be redisturbed within 1 year must be seeded and mulched with a permanent seed mixture and mulch.
2. Stockpiles, cutslopes, sedimentation basins, sediment traps, and stockpiles must be seeded and mulched immediately.
3. Hay or straw mulch must be applied at rates of at least 3.0 tons per acre.
4. Graded areas are to be temporarily seeded and mulched immediately following earth moving procedures. Seed shall be annual rye grass applied at the rate of 3 lbs. per 1000 sq. ft.
5. Establish permanent seeding as soon as possible after final grading is complete. Permanent seeding shall be 15% Pennlawn Red Fescue, 35% Pennfine Perennial Ryegrass and 35% Kentucky Bluegrass applied at the min. rate of 4.0 lbs. per 1000 sq. ft.

## GENERAL NOTES

1. Should any measures contained within this plan prove inadequate or adequately removing sediment from on-site flows prior to discharge or of stabilizing the surrounds involved, additional measures must be immediately implemented by the developer to eliminate all such problems.
2. Only limited soil disturbance will be permitted to provide access to sediment traps and interceptor channels for grading and acquiring borrow to construct these controls.
3. Erosion and sedimentation control must be constructed, stabilized, and functional before general site disturbance within the draining area of these controls.
4. After final site stabilization has been achieved, temporary erosion and sedimentation controls must be removed. Areas disturbed during removal of the controls must be stabilized.
5. Limits of disturbance must be clearly marked in the field prior to disturbance. Any change or encroachment into these areas without Conservation District review and approval may require the developer to cease disturbance.
6. The developer must develop and have approved by the County Conservation District, a separate erosion and sedimentation control plan for each spoil, borrow, or other work area not detailed in the approved plan whether located within or outside the construction limits.
7. Sediment must be removed when accumulations reach 1/2 above ground heights of silt fencing.
8. All areas requiring interim or final stabilization must be addressed upon cessation of disturbance. Areas utilizing vegetative stabilization must be seeded/planted and mulched in sufficient time to germinate by October 15 of each year. Seeding will be accomplished through the use of hydro-seeding techniques or conventional seeding and mulching at a rate 3.0 tons per acre as recommended in the Penn State Agronomy Guide.

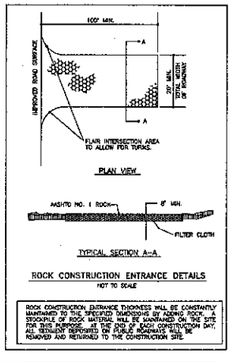


ROCK CONSTRUCTION ENTRANCE DETAILS
NOT TO SCALE

ROCK CONSTRUCTION ENTRANCE THICKNESS WILL BE CONSTANTLY MAINTAINED TO THE SPECIFIED DIMENSIONS BY ADDING ROCK. PERIODICAL OF PERIODIC MATERIAL WILL BE LOAD ONTO THE SITE. ALL SEDIMENT DEPOSITED ON PUBLIC ROADWAYS SHALL BE REMOVED AND RETURNED TO THE CONSTRUCTION SITE.

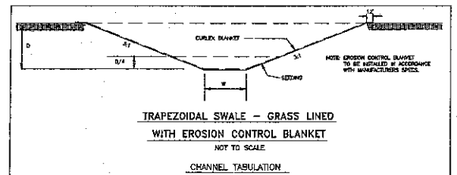


TRAPEZOIDAL SWALE - GRASS LINED
WITH EROSION CONTROL BLANKET
NOT TO SCALE

CHANNEL TABULATION

| CHANNEL NUMBER | V (FPS) | Q (CFS) | SLOPE (FT/FT) | W | D | CHANNEL LININGS | COMMENTS |
|---|---|---|---|---|---|---|---|
| 1 | 8.86 | 18.6 | 0.0266-0.0600 | 4.25 | 1.30 | N.A.G. - C125 | PERMANENT |
| 2 | 8.44 | 3.99 | 0.0400-0.1400 | 4.00 | 1.00 | N.A.G. - C125 | PERMANENT |
| 3 | 7.15 | 18.18 | 0.0200-0.1250 | 5.25 | 1.25 | N.A.G. - SC250 | PERMANENT |
| TEMPORARY 1 | 8.37 | 5.40 | 0.0500 0.0567 | 2.00 | 2.00 | NAG-C125 | TEMPORARY |
| TEMPORARY 2 | 6.71 | 7.92 | 0.0387 0.0570 | 2.00 | 2.00 | NAG-C125 | TEMPORARY |
| TEMPORARY 3 | 8.03 | 12.42 | 0.0290 | 2.00 | 2.00 | NAG-C125 | TEMPORARY |
| TEMPORARY 4 | 5.74 | 10.64 | 0.0120 0.0250 | 2.00 | 2.00 | NAG-C125 | TEMPORARY |

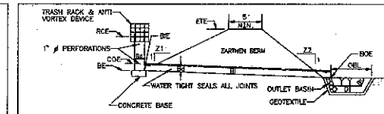


EMBANKMENT SECTION ALONG PRINCIPAL SPILLWAY

| TRAP | Z1 (FT) | Z2 (FT) | RISER CREST DIA. (IN) | RISER CREST ELEV. R4 RCE (FT) | RISER MAT'L | PERFORATIONS DIA Pd (IN) | PERFORATIONS No/ROW Pno | PERFORATIONS ROW ELEV (FT) | BARREL INLET DIA (IN) | BARREL INLET ELEV. Bd BIE (FT) | BARREL LENGTH Bl (FT) | BARREL OUTLET ELEV. MAT'L BOE (FT) | EMBANKMENT CLEAN TOP ELEV. ETE (FT) | EMBANKMENT CLEAN TOP WIDTH ETw (FT) | EMBANKMENT CLEAN OUT ELEV. COE (FT) | BOTTOM ELEV. BIC (FT) |
|---|---|---|---|---|---|---|---|---|---|---|---|---|---|---|---|---|
| 1 | 3 | 3 | 15" | 534.75 CMP | 1" | 1 | 533.70 | 12" | 532.00 | 40 | 531.60 | CMP | 536.50 | 5.0' | 533.70 | 532.00 |
| 2 | 3 | 3 | 15" | 530.00 CMP | 1" | 1 1 | 528.35 529.35 | 12" | 526.50 | 50 | 526.00 | CMP | 532.00 | 5.0' | 528.33 | 526.50 |
| 3 | 3 | 3 | 15" | 560.10 CMP | 1" | 1 1 | 559.55 559.55 | 12" | 557.00 | 50 | 556.50 | CMP | 562.00 | 5.0' | 558.51 | 557.00 |
| 4 | 3 | 3 | 24" | 540.00 CMP | 1" | 1 1 | 538.50 539.50 | 15" | 537.00 | 60 | 536.40 | CMP | 542.00 | 5.0' | 538.44 | 537.00 |

| OUTLET BASIN | SIZE (N-S) | D (IN) | OBW (FT) | OBD (FT) | OBWw (IN) | OBH (IN) |
|---|---|---|---|---|---|---|
| 1-4 | | 12 | 5.00 | 10.00 | 48 | 12 |

BARREL/RISER SEDIMENT TRAP DETAIL
NOT TO SCALE

NOTES:
CLEANOUT STAKES MUST BE PLACED AT HALF DISTANCES FROM POINT OF CONCENTRATED INFLOWS TO SEDIMENTATION OUTLETS. WHEN SEDIMENT HAS ACCUMULATED TO THE CLEAN OUT ELEVATION ON ANY STAKE, THE SEDIMENT MUST BE REMOVED TO RESTORE CLEAN CAPACITIES.

SEDIMENTATION BASIN MUST BE PROTECTED FROM UNAUTHORIZED ACTS OF THIRD PARTIES.

FOR BARREL PIPES HAVING SMOOTH EXTERIOR SURFACES, ANTI-SEEP COLLARS(S) AND SELECT EMBANKMENT FILL ARE REQUIRED.

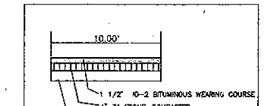


TYPICAL DRIVEWAY SECTION
NOT TO SCALE

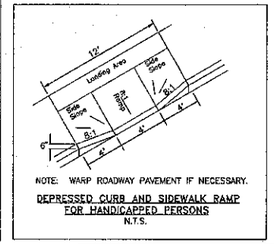


NOTE: WARP ROADWAY PAVEMENT IF NECESSARY.

DEPRESSED CURB AND SIDEWALK RAMP FOR HANDICAPPED PERSONS
N.T.S.

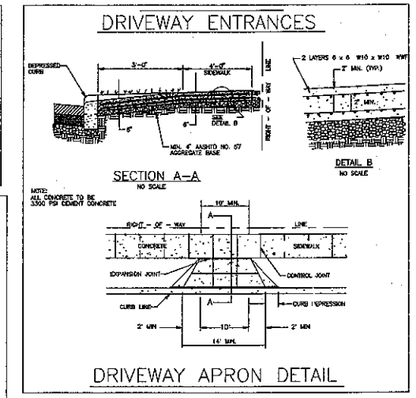


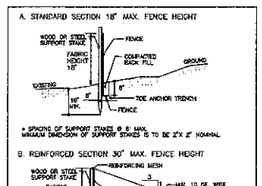


FILTER FABRIC FENCE INSTALLATION DETAILS
NOT TO SCALE

1ST FENCE INSPECTION NOTES

1. Bi-weekly inspections including repairs to sediment control or erosion control measures. Date of inspection must be recorded on the inspection log. Repairs must be completed within 24 hours of the inspection.
2. Sediment must be removed when accumulations reach 1/2 the above ground height of silt fence.
3. Any silt fencing which has been undermined or topped must be replaced with hay filled bales immediately.

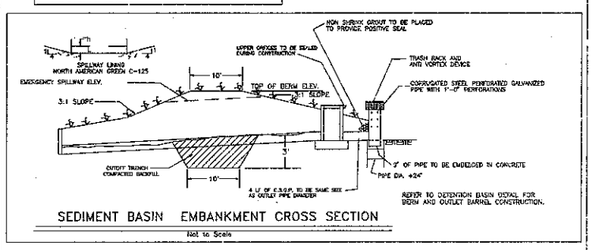


SUPER FILTER FABRIC FENCE DETAIL
NOT TO SCALE

* POST SPACED @ 10' MAX. USE 2 1/2" DIA. GALVANIZED OR ALUMINUM POSTS.
** CHAIN LINK TO POST FASTENERS SPACED @ 14" MAX. USE NO. 6 Ga. ALUMINUM WIRE OR NO. 9 GEEL GALVANIZED PERFORATED CLIPS. CHAIN LINK TO TENSION WIRE FASTENERS SPACED @ 60" MAX. USE NO 15 Ga. GALVANIZED STEEL WIRE. FABRIC TO CHAIN LINK FASTENERS SPACED @ 24" MAX. C. TO C.
FILTER FABRIC FENCE MUST BE PLACED AT LEVEL GROUND. BOTH ENDS OF THE BARRIER MUST BE EXTENDED AT LEAST 8 FEET UP SLOPE AT 45 DEGREES TO THE MAIN BARRIER ALIGNMENT.
SEDIMENT MUST BE REMOVED WHEN ACCUMULATIONS REACH 1/2 THE ABOVE GROUND HEIGHT OF THE FENCE.




SEDIMENT BASIN EMBANKMENT CROSS SECTION
Not to Scale

SEDIMENT STRUCTURE TABULATION

| BASIN NUMBER | EMERGENCY SPILLWAY ELV. | EMERGENCY SPILLWAY WIDTH | DRAINAGE AREA (ACS.) | INTERNAL AREA (ACS.) | CLEAN OUT ELEV. | RISER DIA. | RISER FLOW | FIRST DIA. | FIRST ELEV. | NUMBER OF PERF. | PERF. DIA. | BASIN BOTTOM |
|---|---|---|---|---|---|---|---|---|---|---|---|---|
| 1 | 516.00 | 65.00' | 17.02 | 93.910 | 509.34 | 514.60 | 510.00 | 60' | 510.00 | 3 | 1" | 507.00 |
| | | | | | | | | | 511.40 | 3 | 1" | |
| | | | | | | | | | 513.40 | 3 | 1" | |
| | | | | | | | | | 515.40 | 3 | 1" | |
| | | | | | | | | | 514.40 | 3 | 1" | |

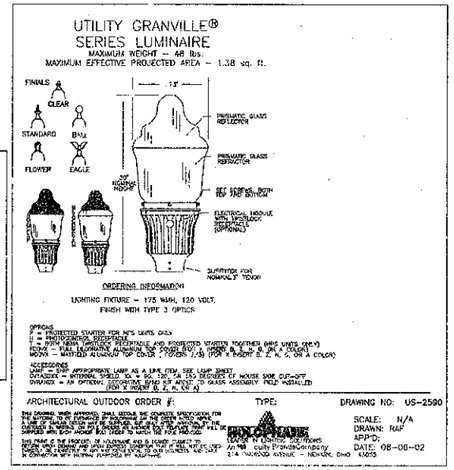


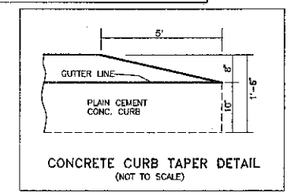


CONCRETE CURB TAPER DETAIL
(NOT TO SCALE)

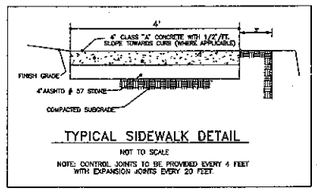


TYPICAL SIDEWALK DETAIL
NOT TO SCALE
NOTE: CONTROL JOINTS TO BE PROVIDED EVERY 4 FEET WITH EXPANSION JOINTS EVERY 20 FEET.

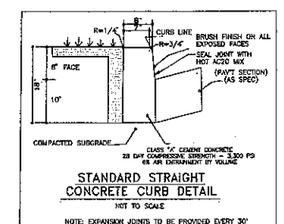


STANDARD STRAIGHT CONCRETE CURB DETAIL
NOT TO SCALE
NOTE: EXPANSION JOINTS TO BE PROVIDED EVERY 30' WITH CONTROL JOINTS EVERY 10 FT.

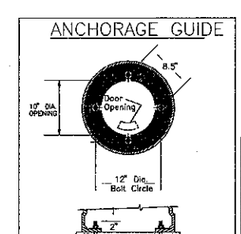


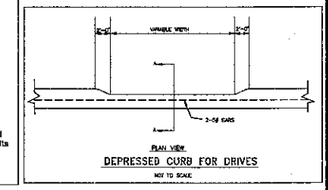


DEPRESSED CURB FOR DRIVES
NOT TO SCALE

## EROSION AND SEDIMENTATION CONTROL NOTES

1. BEFORE INITIATING ANY REVISION TO THE APPROVED EROSION AND SEDIMENT CONTROL PLAN OR REVISIONS TO OTHER PLANS WHICH MAY AFFECT THE EFFECTIVENESS OF THE APPROVED E & S CONTROL PLAN, THE OPERATOR MUST RECEIVE APPROVAL OF THE REVISIONS FROM THE CHESTER COUNTY CONSERVATION DISTRICT.
2. ALL PUMPING OF SEDIMENT LADEN WATER SHALL BE TREATED IN A SEDIMENT CONTROL DEVICE, SUCH AS A PUMPED WATER FILTER BAG DISCHARGING OVER NON DISTURBED AREAS.
3. THE CONTRACTOR IS ADVISED TO PERFORM THOROUGH TRENCHING WITH DUE PROVISIONS OF THE APPENDIX 64, EROSION CONTROL RULES AND REGULATIONS, TITLE 25, PART I, DEPARTMENT OF ENVIRONMENTAL PROTECTION, SUBPART C, PROTECTION OF NATURAL RESOURCES, ARTICLE III, WATER RESOURCES, CHAPTER 102, EROSION CONTROL.
4. A COPY OF THE APPROVED EROSION AND SEDIMENT CONTROL PLAN MUST BE AVAILABLE AT ALL TIMES. THE OPERATOR SHALL ASSURE THAT AN EROSION AND SEDIMENT CONTROL PLAN HAS BEEN PREPARED, APPROVED BY THE CHESTER COUNTY CONSERVATION DISTRICT, AND IS BEING IMPLEMENTED AND MAINTAINED ON ALL SOIL AND/OR ROCK SPOIL AND BORROW AREAS, REGARDLESS OF THEIR LOCATIONS.
5. THE OPERATOR SHALL REMOVE FROM THE SITE, RECYCLE, OR DISPOSE OF ALL BUILDING MATERIALS AND WASTES IN ACCORDANCE WITH THE OPERATING ⌀ 271.1 AND ⌀ 287.1 ET SEQ. OF THE DEP RULES AND REGULATIONS, TITLE 25 ⌀ 271.1 AND ⌀287.1 ET SEQ. THE CONTRACTOR SHALL NOT BURY, BURN OR DISCHARGE ANY BUILDING MATERIAL OR WASTES AT THE SITE.
6. SHOULD UNFORESEEN EROSION CONDITIONS DEVELOP DURING CONSTRUCTION, THE CONTRACTOR SHALL TAKE ACTION TO REVERSE SUCH CONDITIONS AND TO PREVENT DAMAGE TO ADJACENT PROPERTIES AS A RESULT OF INCREASED RUNOFF AND OR SEDIMENT DISPLACEMENT. STOCKPILES OF WOOD CHIPS, HAY BALES, CRUSHED STONE AND DRAIN UNLESS SHALL BE HELD IN READINESS TO BE INSTALLED IMMEDIATELY WITH EMERGENCY PROCEDURES ON EROSION.
7. PROTECTION TO EXISTING TREES AND SHRUBS SHALL BE TAKEN BY THE CONTRACTOR TO ELIMINATE UNNECESSARY DAMAGE.
8. UNTIL THE SITE IS STABILIZED ALL EROSION AND SEDIMENTATION BMP'S MUST BE MAINTAINED PROPERLY. MAINTENANCE MUST INCLUDE INSPECTIONS OF ALL EROSION AND SEDIMENTATION BMP'S AFTER EACH RAIN OF 0.25 INCHES OR GREATER AND REPAIR AS NEEDED. ALL PERIODIC INSPECTIONS MUST BE DOCUMENTED IN AN ADEQUATE LOG FOR THIS PURPOSE. THE COMPLIANCE ACTIONS AND THE DATE, TIME AND NAME OF THE PERSON CONDUCTING THE INSPECTION. THE INSPECTION LOG WILL BE KEPT ON SITE AT ALL TIMES AND MADE AVAILABLE TO THE DISTRICT UPON REQUEST.

ALL PREVENTIVE AND REMEDIAL MAINTENANCE WORK, INCLUDING CLEAN OUT, REPAIR, REPLACEMENT, REGRADING, RESEEDING, REMULCHING AND REFERTILIZING, MUST BE PERFORMED IMMEDIATELY. IF EROSION AND SEDIMENTATION BMP'S FAIL TO PERFORM AS EXPECTED, REPLACEMENT BMP'S OF MODIFICATIONS OF THOSE INSTALLED WILL BE NEEDED.

WHERE BMP'S ARE FOUND TO FAIL TO ALLEVIATE EROSION OR SEDIMENT POLLUTION THE PERMITTEE OR CO-PERMITTEE SHALL INCLUDE THE FOLLOWING INFORMATION:

A. THE LOCATION AND SEVERITY OF THE BMP'S FAILURE AND ANY POLLUTION EVENTS.

B. ALL STEPS TAKEN TO REDUCE, ELIMINATE AND PREVENT THE RECURRENCE OF THE NON-COMPLIANCE.

C. THE TIME FRAME TO CORRECT THE NON-COMPLIANCE, INCLUDING THE EXACT DATES WHEN THE ACTIVITY WILL RETURN TO COMPLIANCE.

9. ALL SLOPES TO BE STABILIZED W/ EROSION CONTROL BLANKET NORTH AMERICAN 3-75.
10. AN AREA SHALL BE CONSIDERED TO HAVE ACHIEVED FINAL STABILIZATION WHEN IT HAS A MINIMUM UNIFORM 70% PERENNIAL VEGETATIVE COVER OR OTHER PERMANENT NON-VEGETATIVE COVER WITH A DENSITY SUFFICIENT TO RESIST ACCELERATED SURFACE EROSION AND SUBSURFACE CHARACTERISTICS SUFFICIENT TO RESIST SLIDING AND OTHER MOVEMENTS.
11. BEFORE INITIATING ANY REVISION TO THE APPROVED EROSION AND SEDIMENT CONTROL PLAN OR REVISIONS TO OTHER PLANS WHICH MAY AFFECT THE EFFECTIVENESS OF THE APPROVED E & S CONTROL PLAN, THE OPERATOR MUST RECEIVE APPROVAL OF THE REVISIONS FROM THE CHESTER COUNTY CONSERVATION DISTRICT. THE OPERATOR SHALL ASSURE THAT THE APPROVED EROSION AND SEDIMENT CONTROL PLAN IS PROMPTLY AND COMPLETELY IMPLEMENTED IMMEDIATELY UPON DISCOVERING UNFORESEEN CIRCUMSTANCES POSING THE POTENTIAL FOR ACCELERATED EROSION AND/OR SEDIMENT POLLUTION. THE OPERATOR SHALL IMMEDIATELY IMPLEMENT MANAGEMENT PRACTICES TO ELIMINATE POTENTIAL FOR ACCELERATED EROSION AND OR SEDIMENT POLLUTION.
12. THE CONTRACTOR IS RESPONSIBLE TO PERFORM ENVIRONMENTAL DUE DILIGENCE TO DETERMINE THAT IMPORTED FILL MATERIAL MEETS THE PADEP DEFINITIONS FOR "CLEAN FILL".

CLEAN FILL IS DEFINED AS UNCONTAMINATED, NON-WATER SOLUBLE, NON-DECOMPOSABLE, INERT, SOLID MATERIAL. THE TERM INCLUDES SOIL, ROCKS, STONE, DREDGED MATERIAL, USED ASPHALT, AND BRICK, BLOCK OR CONCRETE FROM CONSTRUCTION AND DEMOLITION ACTIVITIES THAT IS SEPARATED FROM CONSTRUCTION WASTE AND IS RECOGNIZABLE AS SUCH. THE TERM DOES NOT INCLUDE MATERIALS PLACED IN OR ON THE WATERS OF THE COMMONWEALTH UNLESS OTHERWISE AUTHORIZED. (THE TERM "USED ASPHALT" DOES NOT INCLUDE USED ASPHALT OR ASPHALT THAT HAS BEEN PROCESSED FOR RE-USE).

ENVIRONMENTAL DUE DILIGENCE IS DEFINED AS: INVESTIGATIVE TECHNIQUES, INCLUDING, BUT NOT LIMITED TO, VISUAL PROPERTY INSPECTIONS, ELECTRONIC DATA BASE SEARCHES, REVIEW OF PROPERTY OWNERSHIP, REVIEW OF PROPERTY HISTORY, SANITARY MAPS, ENVIRONMENTAL QUESTIONNAIRES, TRANSACTION SCREENS, ANALYTICAL TESTING, ENVIRONMENTAL ASSESSMENTS OR AUDITS. ANALYTICAL TESTING IS NOT A REQUIRED PART OF DUE DILIGENCE UNLESS VISUAL INSPECTION AND/OR REVIEW OF THE PAST LAND USE OF THE PROPERTY INDICATES THAT THE FILL MAY BE CONTAMINATED. IF FILL IS FOUND TO BE CONTAMINATED, ADDITIONAL TESTING MUST BE DONE TO DETERMINE THE QUALITY OF REMAINING FILL. TESTING SHOULD BE PERFORMED IN ACCORDANCE WITH APPENDIX A OF THE PA DEP'S POLICY "MANAGEMENT OF FILL".

FILL MATERIAL THAT DOES NOT QUALIFY AS CLEAN FILL IS REGULATED FILL. REGULATED FILL IS WASTE AND MUST BE MANAGED IN ACCORDANCE WITH THE PADEP'S MUNICIPAL OR RESIDUAL WASTE REGULATIONS BASED ON 35 PA CODE CHAPTERS 287 RESIDUAL WASTE MANAGEMENT OR 271 MUNICIPAL WASTE MANAGEMENT, WHICHEVER IS APPLICABLE.

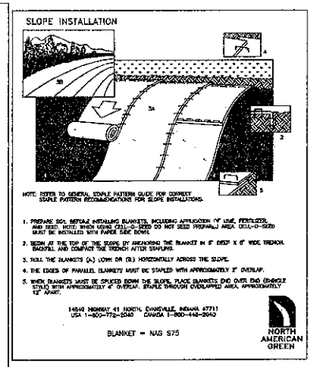


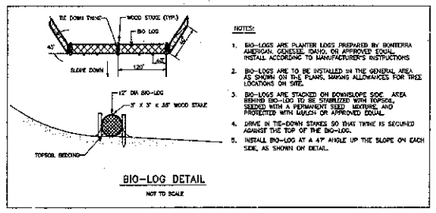


BIO-LOG DETAIL
NOT TO SCALE

NOTES:
1. BIO-LOGS ARE PLANTER LOGS PREPARED BY BIOMITRA AMERICAN, GOLESSER, OHIO, OR APPROVED EQUAL. INSTALL ACCORDING TO MANUFACTURER'S INSTRUCTIONS
2. BIO-LOGS ARE TO BE INSTALLED IN THE GENERAL AREA AS SHOWN ON THE PLANS, MAKING ALLOWANCES FOR TREE LOCATIONS.
3. BIO-LOGS ARE STACKED ON DOWNSLOPE SIDE. AREA BEHIND BIO-LOG TO BE STABILIZED WITH TOPSOIL, SEEDED WITH A PERMANENT SEED MIXTURE, AND PROTECTED WITH MULCH OR APPROVED EQUAL.
4. DRIVE IN TIE-DOWN STAKES SO THAT THEY IS SECURED AGAINST THE TOP OF THE BIO-LOG.
5. INSTALL BIO-LOG AT A 4:1 ANGLE UP THE SLOPE ON EACH SIDE, AS SHOWN ON DETAIL.

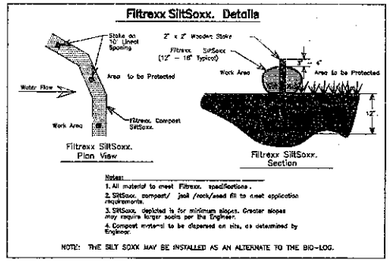


NOTE: THE SILT SOXX MAY BE INSTALLED AS AN ALTERNATE TO THE BIO-LOG.

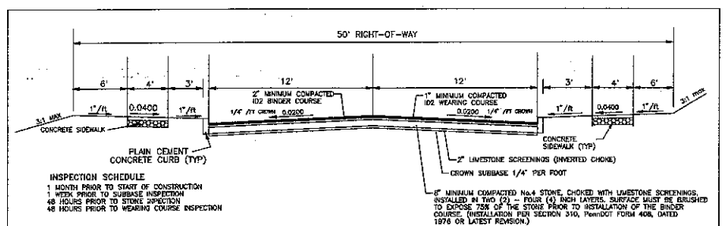


INSPECTION SCHEDULE
1 MONTH PRIOR TO START OF CONSTRUCTION
1 WEEK PRIOR TO SUBBASE INSPECTION
48 HOURS PRIOR TO STONE INSPECTION
48 HOURS PRIOR TO WEARING COURSE INSPECTION

TYPICAL ROAD SECTION
NOT TO SCALE

AN ALTERNATE BASE COURSE AND PAVEMENT SPECIFICATION MAY BE SUBMITTED FOR APPROVAL BY THE TOWNSHIP ENGINEER. THE CBR RATING FOR THE ALTERNATE MUST EXCEED THE RATING FOR THE REQUIRED SPECIFICATION.

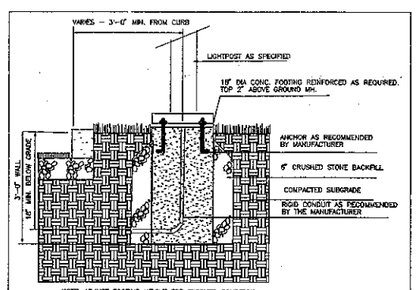
VARIES - 3'-6" MIN. FROM CURB
LIGHTPOST AS SPECIFIED
18" DIA CONC FOOTING REINFORCED AS REQUIRED. TOP 2" ABOVE GROUND MH.
ANCHOR AS RECOMMENDED BY MANUFACTURER
6" CRUSHED STONE BACKFILL
COMPACTED SUBGRADE
RIGID CONDUIT AS RECOMMENDED BY THE MANUFACTURER
3'-0" MIN. FROM CURB
NOTE: ADJUST FOOTING HEIGHT

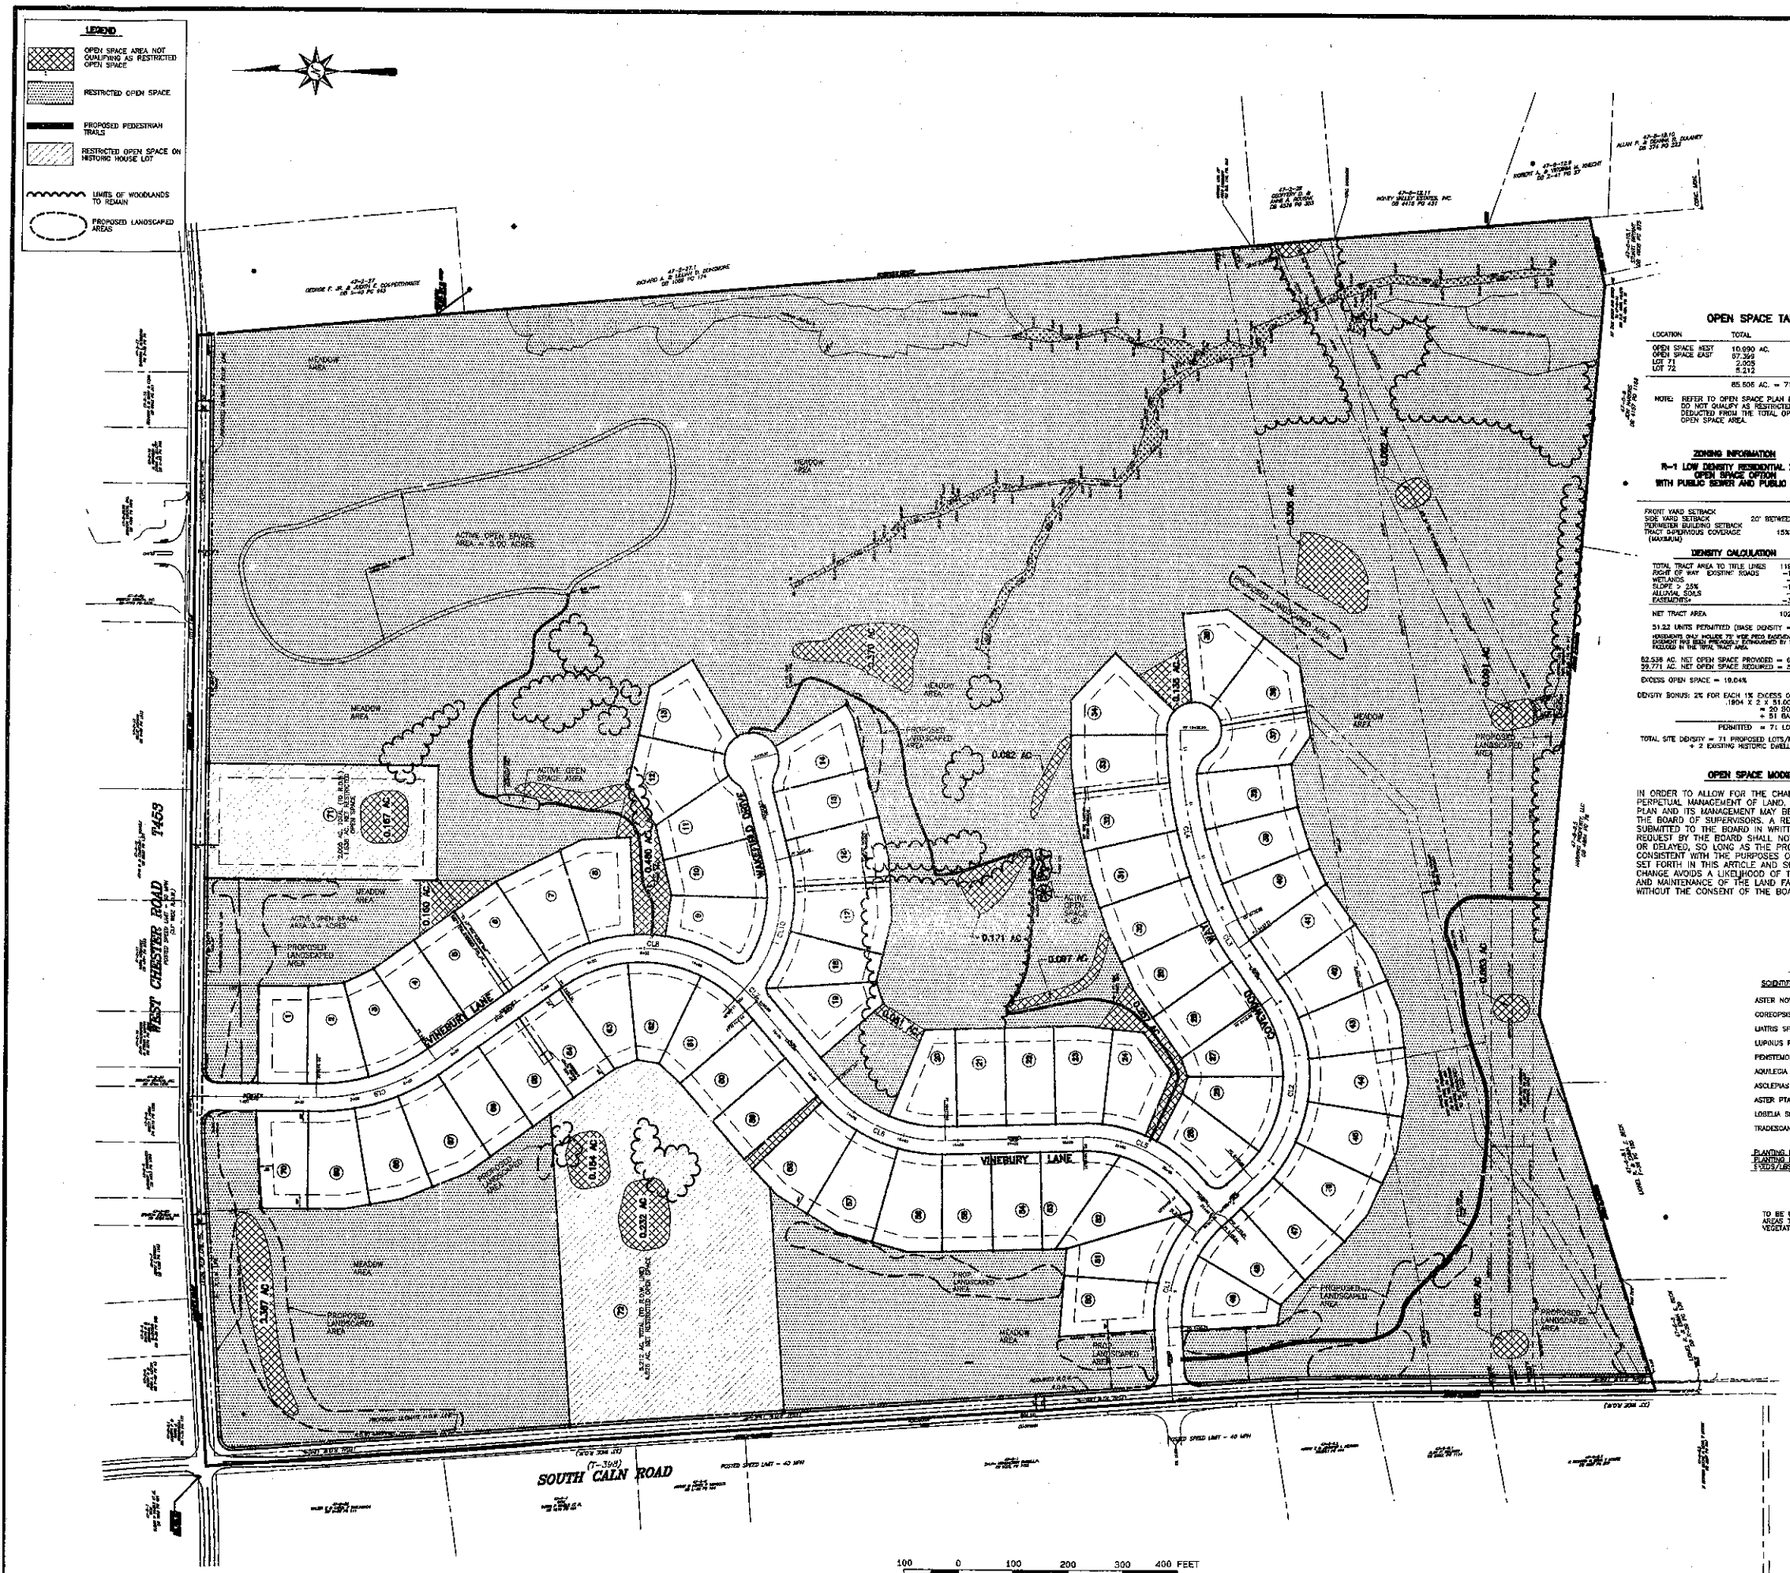


ASSESSMENT MAP 47-6, PARCEL 10 (UPI NO. 47-6-10)

## ACTIVE OPEN SPACE

REQUIRED AREA = 10% OF RESTRICTED OPEN SPACE AREA
= 0.10 x 83.414 AC
= 8.341 AC

AREAS PROVIDED FOR ACTIVE OPEN SPACE = PEDESTRIAN TRAILS AND LAWN AREA
= 1100 LF (TOWNSHIP COMMUNITY TRAIL) + RIDGECREST COMMUNITY TRAILS
(1,600 LF PAVED @ 4 FT WIDE &
2,100 LF GRASS @ 6 FT WIDE)
= 25,800 SF
= 0.59 ACRES
LAWN AREA = 8.40 ACRES
TOTAL AREA PROVIDED = 8.99 ACRES

## OPEN SPACE MANAGEMENT PLAN

As required under section 1305.5 of the East Fallowfield Township Zoning Ordinance, a long-term management plan and narrative are required. A conceptual open space plan for the long-term management of the restricted open space is attached herein and graphically illustrates the natural and newly planted areas of the site.

The open space will be owned, managed and maintained by the Ridgecrest Subdivision Homeowners Association. A per lot open space fee will be assessed to each lot to ensure there is sufficient funds for the HOA to contract with a qualified landscape company for the maintenance of the open space areas.

The conservation, land management and practices that will be used to protect the open space shall be as follows:

Open meadow areas are to be cut 8 times per year. Meadow areas around newly planted areas are to be cut 1 time per year.

Active open space areas are to be maintained at a grass height no greater than six inches.

Proposed landscape areas with shrubs and trees shall be maintained by a qualified landscape company. Vegetation will be trimmed to maintain healthy shrubs and trees.

Individual lot owners of lots 71 and 72 will be responsible for the maintenance of the area inside their respective lot which is shown on this plan as area qualifying as restricted open space. The HOA will own and be responsible for maintenance of all the other open space.

Existing woodlands (as described in the East Fallowfield Township Zoning Ordinance) – shall be protected from future disturbance and shall be retained in its natural state. In general, no tree removal and/or site disturbance shall be permitted within these woodland areas and it is intended that the woodlands be retained in their natural state. Existing trees abutting residential lots, roads, etc., may be removed as necessary. The removal of dead, damaged or diseased trees shall be accomplished with light weight tree removal equipment. Surrounding healthy trees to remain, shall be protected during tree removal operations, trees to be removed shall be cut flush with grade and the cut wood removed from the site. All disturbed areas shall be reseeded following tree removal/pruning work.

Hedgerows – Hedgerows occur at various locations within the site. No disturbance of the hedgerow vegetation shall be permitted, except as required to remove hazardous trees or vegetation growth affecting residential properties, roadways, etc. Where necessary/required, existing damaged/dead trees and vegetation may be pruned and or removed with the use of light-weight equipment (with existing trees and vegetation to remain, to be protected). All disturbed areas shall be reseeded following tree removal/pruning work. Any invasive species found shall be removed by the landscape company.

Grass Path System – The grass path area shall be maintained at a width of 6 ft. The grass must be cut once a week during the spring and once every two weeks in the summer and fall.

## OPEN SPACE TABULATION

| LOCATION | TOTAL | NET |
|---|---|---|
| OPEN SPACE WEST | 10.690 AC. | 10.622 AC. |
| OPEN SPACE EAST | 67.369 | 65.250 |
| LOT 71 | 2.005 | 1.838 |
| LOT 72 | 5.242 | 4.828 |
| | 85.306 AC. = 71.51% | 82.538 AC. = 69.04% |

NOTE: REFER TO OPEN SPACE PLAN FOR DELINEATION OF AREAS THAT DO NOT QUALIFY AS RESTRICTED OPEN SPACE AND ARE THEREFORE DEDUCTED FROM THE TOTAL OPEN SPACE AREA CREATING A NET OPEN SPACE AREA.

## ZONING INFORMATION

R-1 LOW DENSITY RESIDENTIAL ZONE
OPEN SPACE OPTION
WITH PUBLIC SEWER AND PUBLIC WATER

| | REQUIRED | PROPOSED |
|---|---|---|
| FRONT YARD SETBACK | 20' | 20' |
| SIDE YARD SETBACK | 20' BETWEEN BUILDINGS | 20' BETWEEN BUILDINGS |
| PERIMETER BUILDING SETBACK | 20' | 50' |
| TRACT IMPERVIOUS COVERAGE (MAXIMUM) | 15% (10.74 AC) | <15.00% |

## DENSITY CALCULATION

| | |
|---|---|
| TOTAL TRACT AREA TO TITLE LINES | 119.542 AC. |
| RIGHT OF WAY EXISTING ROADS | -1.754 AC. |
| WETLANDS | -1.09 AC. |
| SLOPE > 25% | -10.20 AC. |
| ALLUVIAL SOILS | -0.24 AC. |
| EASEMENTS* | -3.813 AC. |
| NET TRACT AREA | 102.435 AC. |

31.22 UNITS PERMITTED (BASE DENSITY = NET TRACT AREA X 0.5)

*EASEMENTS ONLY INCLUDE TO WITH PRIOR RIGHTS(S), THE 300' WIDE PSECO EASEMENT HAS BEEN PREVIOUSLY EXTINGUISHED BY PECO AND IS THEREFORE INCLUDED IN THE TOTAL TRACT AREA.

52.538 AC. NET OPEN SPACE PROVIDED = 69.04% (SEE TABULATION ABOVE)
39.771 AC. NET OPEN SPACE REQUIRED = 53.00%

EXCESS OPEN SPACE = 16.04%

DENSITY BONUS: 2% FOR EACH 1% EXCESS OPEN SPACE
16.04 X 2 X 51.00 = 19.431
+ 20 BONUS LOTS
+ 51 BASE DENSITY
PERMITTED = 71 LOTS

TOTAL SITE DENSITY = 71 PROPOSED LOTS/RESIDENCES
+ 2 EXISTING HISTORIC DWELLINGS = 73

## OPEN SPACE MODIFICATIONS:

IN ORDER TO ALLOW FOR THE CHANGING NEEDS INHERENT IN THE PERPETUAL MANAGEMENT OF LAND, REVISIONS TO THE OPEN SPACE PLAN AND ITS MANAGEMENT MAY BE REVISED WHEN APPROVED BY THE BOARD OF SUPERVISORS. A REQUESTED REVISION MUST BE SUBMITTED TO THE BOARD IN WRITTEN FORM. APPROVAL OF SUCH REQUEST BY THE BOARD SHALL NOT BE UNREASONABLY WITHHELD OR DELAYED, SO LONG AS THE PROPOSED CHANGE IS FEASIBLE AND CONSISTENT WITH THE PURPOSES OF PRESERVATION OF OPEN SPACE SET FORTH IN THIS ARTICLE AND SO LONG AS THE PLAN FOR SUCH CHANGE AVOIDS A LIKELIHOOD OF THE OBLIGATION FOR MANAGEMENT AND MAINTENANCE OF THE LAND FALLING UPON THE TOWNSHIP WITHOUT THE CONSENT OF THE BOARD OF SUPERVISORS.

## MEADOW SEED MIXTURE

| SCIENTIFIC NAME | COMMON NAME |
|---|---|
| ASTER NOVAE-ANGLIAE | NEW ENGLAND ASTER |
| COREOPSIS LANCEOLATA | LANCE-LEAVED COREOPSIS |
| LIATRIS SPICATA | GAYFEATHER |
| LUPINUS PERENNIS | PERENNIAL LUPINE |
| PENSTEMON DIGITALIS | SMOOTH PENSTEMON |
| AQUILEGIA CANADENSIS | EASTERN COLUMBINE |
| ASCLEPIAS TUBEROSA | BUTTERFLY MILKWEED |
| ASTER PTARMICOIDES | WHITE UPLAND ASTER |
| LOBELIA SIPHILITICA | GREAT BLUE LOBELIA |
| TRADESCANTIA OHIENSIS | OHIO SPIDERWORT |

| | |
|---|---|
| PLANTING RATE/ACRE= | 7-14 lbs |
| PLANTING RATE FOR 1/2 ACRE OR LESS | 3 oz (1000 sq. ft. |
| PLS/LB/LBS. | 34,000 |

SUPPLIER:
APPLEWOOD SEED CO.
ARVADA, CO. 80002
(303) 431-7333

TO BE UTILIZED FOR STABILIZATION OF OPEN SPACE AREAS THAT ARE DISTURBED OR HAVE SPARSE VEGETATION AND REQUIRE RESEEDING.

COMMONWEALTH OF PENNSYLVANIA SS:
COUNTY OF CHESTER

On the _____ day of _____ A.D. 20 ___ before me, the subscriber, a Notary Public of the Commonwealth of Pennsylvania, residing in _____ personally appeared _____ who acknowledged himself to be the owner of the designated land, that mandatory approval of the plan has been obtained and is endorsed thereon and that he desires that the foregoing plan may be duly recorded.

Notary Public

My Commission Expires

REVIEWED by the Planning Commission of East Fallowfield Township, Chester County, Pa., this _____ day of _____ 20___.

APPROVED by the Board of Supervisors of East Fallowfield Township, Chester County, Pa., this _____ day of _____ 20___.

REVIEWED by the Chester County Planning Commission this _____ day of _____ 20___.

Secretary

APPROVED by the East Fallowfield Township Engineer:

Date

Recorded in the Office of the Recorder of Deeds of Chester County at West Chester, Pennsylvania in Plan book _____ Page _____ on the _____ day of _____ 20___.

(Deputy) Recorder of Deeds

# PRELIMINARY/FINAL PLAN
# OPEN SPACE PLAN

| | | |
|---|---|---|
| 9 | 5-10-2011 | REVISE PER TOWNSHIP CONSULTANT REVIEW LETTER |
| 8 | 3-24-2011 | MODIFY PLAN SET TO REFLECT NEW LOT LAYOUT |
| 7 | 6-13-05 | REVISED PER CONDITIONS OF APPROVAL |
| 6 | 12-21-04 | REVISED PER CCCD REVIEW LETTER DATED 10-27-04 |
| 5 | 6-14-04 | REVISED PER TWP. ENGR. REVIEW LETTER DATED 5-27-04 |
| 4 | 4-28-04 | REVISED PER TWP. ENGR. REVIEW LETTER DATED 4-14-04 |
| 3 | 1-29-04 | REVISED PER PRELIMINARY/FINAL PLAN SUBMISSION |
| 2 | 10-8-03 | REVISED PER TOWNSHIP ENGR REVIEW LETTER DATED 9-12-03 |
| 1 | 8-25-03 | REVISED HOUSE/ROAD LAYOUT TO SHIFT AWAY FROM EXISTING HOUSE & TO IMPROVE VIEWSHEDS |

PLAN OF SUBDIVISION
FOR
# RIDGECREST SUBDIVISION

EAST FALLOWFIELD TOWNSHIP — CHESTER COUNTY, PA.

Edward B. Walsh & Associates, Inc.
CIVIL ENGINEERS & SURVEYORS
Ironville Professional Center
125 Doulin Forge Road
Exton, Pennsylvania 19341
Phone (610) 903-0080
Fax (610) 903-0080
www.ebwalshinc.com

| | |
|---|---|
| Project- | 2693 |
| Date- | 1-29-03 |
| Scale- | 1"= 100' |
| Drawn- | R.F.H./SM |
| Checked- | A.J.B. |
| Sheet- | 20 OF 20 |